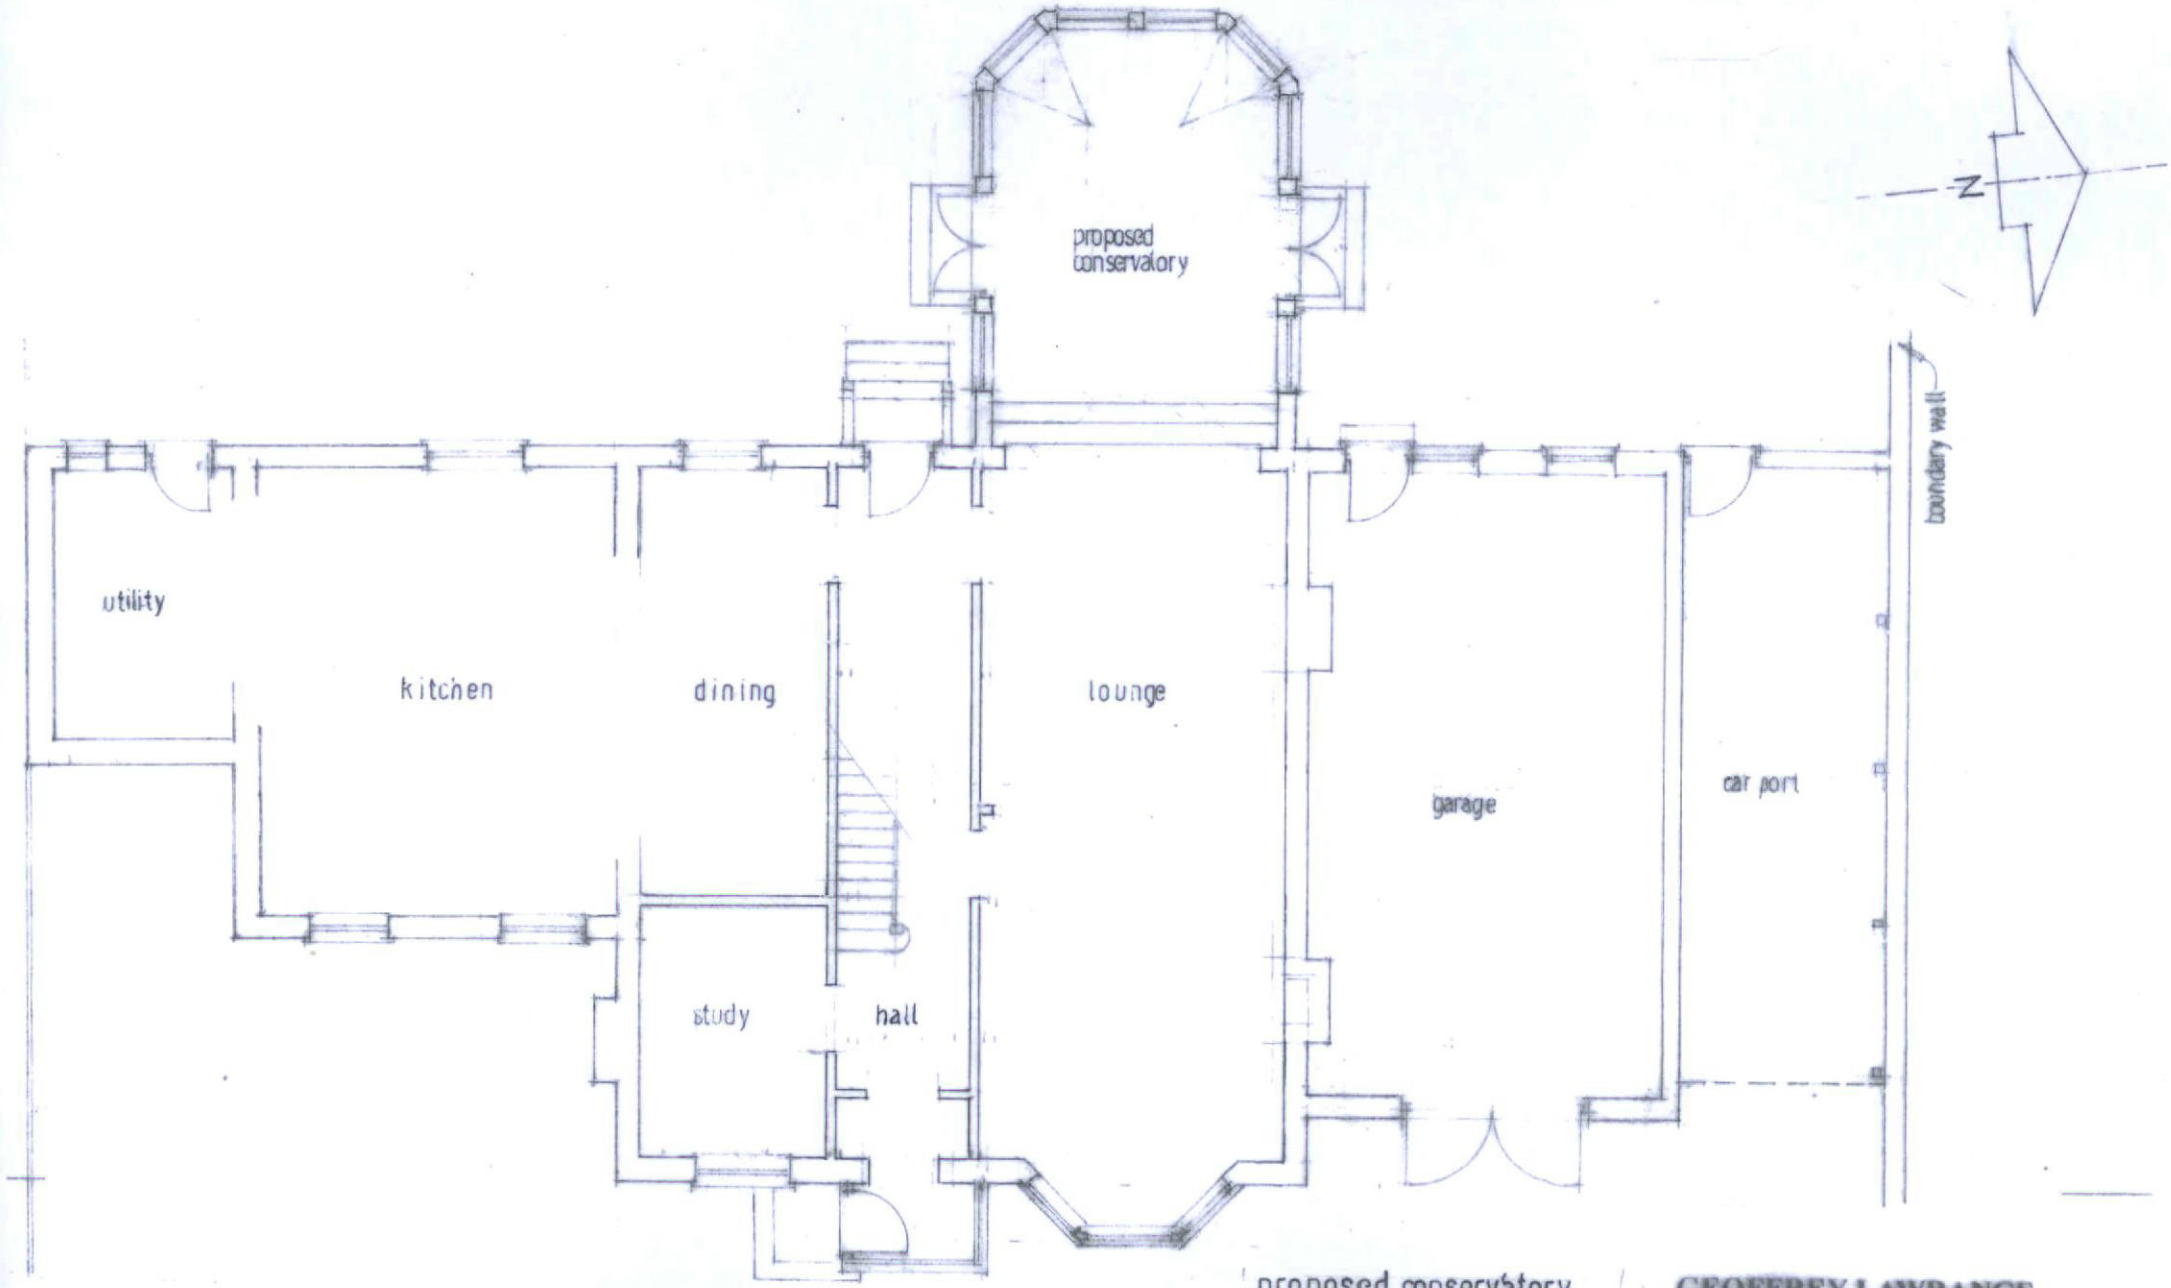


0 2.5 5 7.5 metres

Scale 1:100

proposed conservatory
GROUND FLOOR PLAN as PROPOSED

49 southwick st. southwick

scale 1:100
date june 2021
drawn g.l.

GEOFFREY LAWRANCE

CHARTERED ARCHITECT
DIP. ARCH. RIBA

32 PARKSIDE
SHOREHAM-BY-SEA
BN43 6HA · tel. 01273 462793