T.P. OFFICE COPY
BOROUGH OF WORTHING
DEPOSITED 18.12.07
WB/ 07 /1451/FOLL
WORTHING BOROUGH
11 FEB 200
CONSENT GRANTED
CONSENT GRANTED

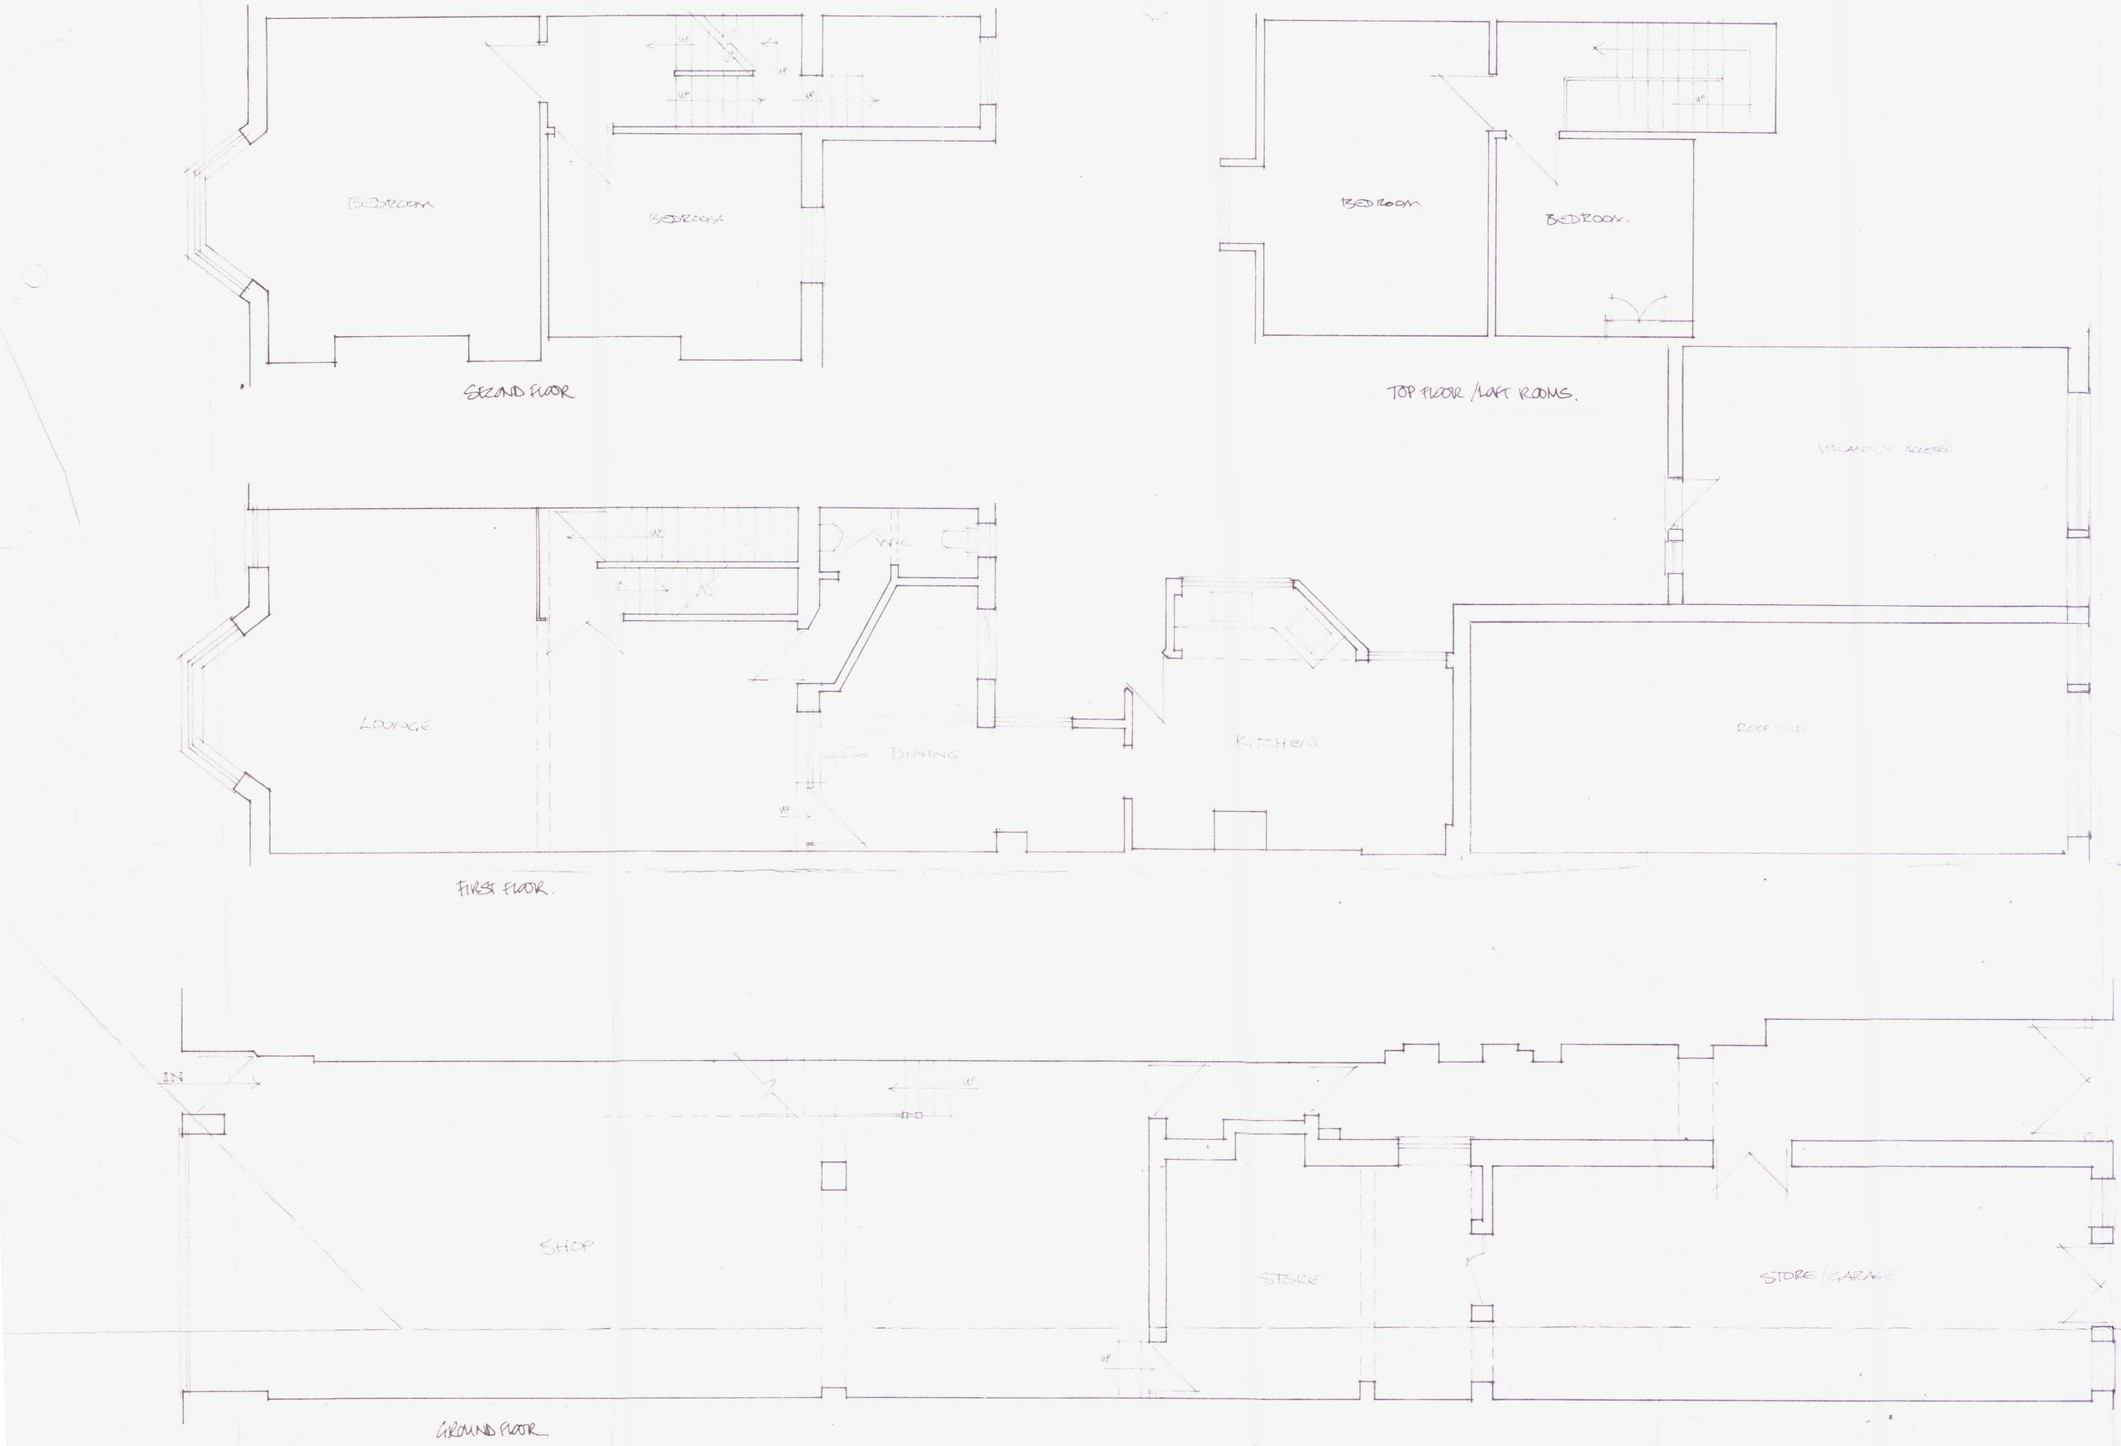

A 24/9/07 FIRST FLOOR AT [illegible]

PROJECT
PROPOSED CONVERSION OF PROPERTY ABOVE RETAIL PREMISES INTO ACCOMODATION UNITS:
WARWICK ST
WORTHING
W. SSX.

DRWG TITLE
EXSTG PLANS 1:50

CLIENT MR ZAMAN.

COPYRIGHT
G. ASKEW MRICS.
CH. BLDG. SVYR.
BAYTREE COTTAGE.
SORRINGTON.
W. SSX.

SCALE 1:50.

DATE 5th MAY 2007.

DRWG No 2007/13/1

REV.