Notes
All details are indicative only. All dimensions to be checked on site by contractor prior to commencement of works. Any discrepancies in drawings to be reported to SYR CONSULTANTS.
All materials to match existing except new bi-fold doors to be white powdercoated aluminium

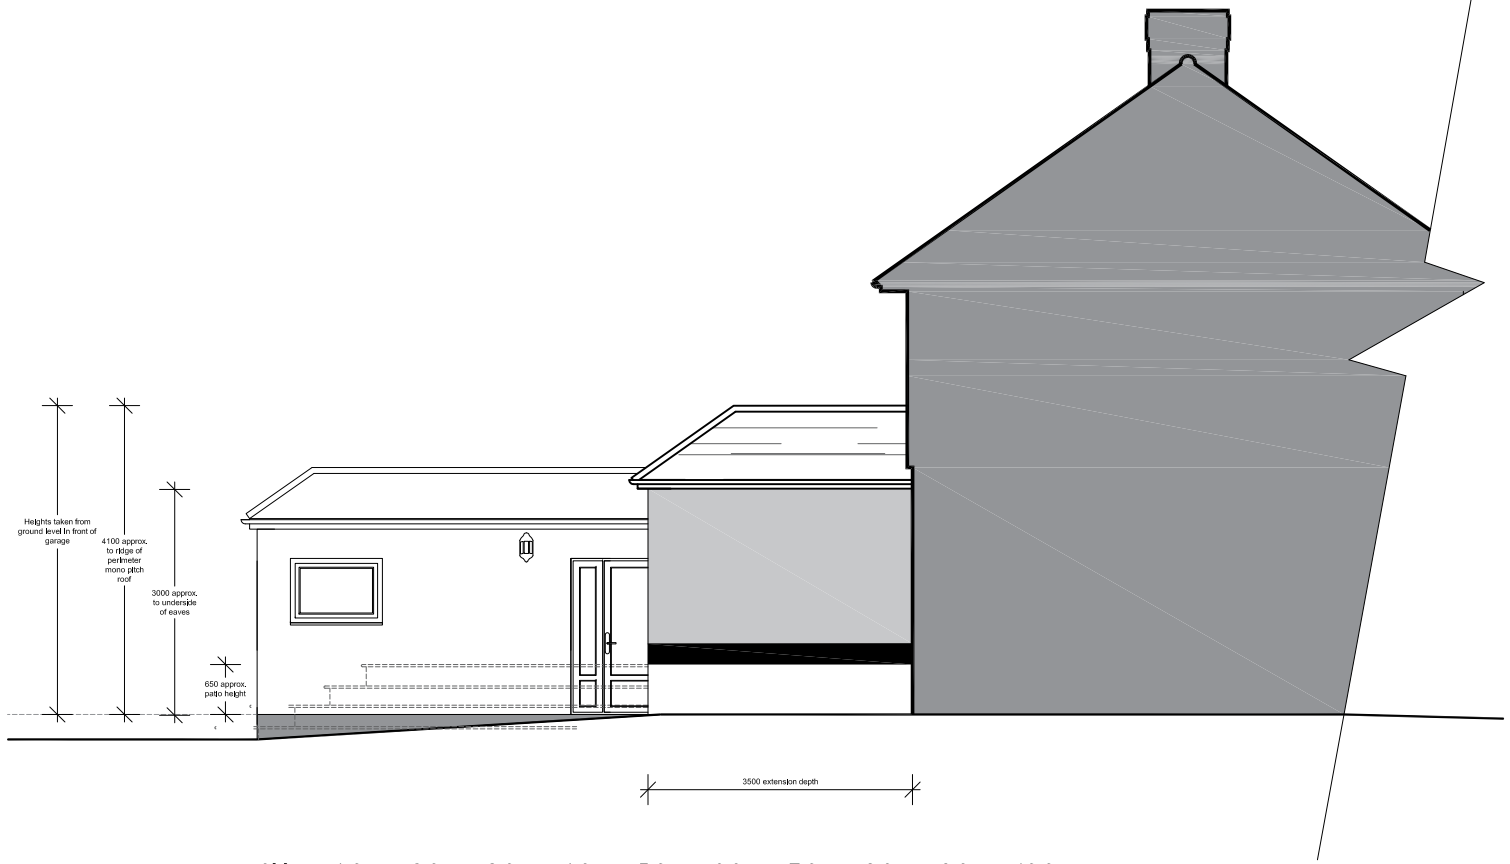

0M 1.0 2.0 3.0 4.0 5.0 6.0 7.0 8.0 9.0 10.0

North Elevation (Side)
at 1:100 Scale

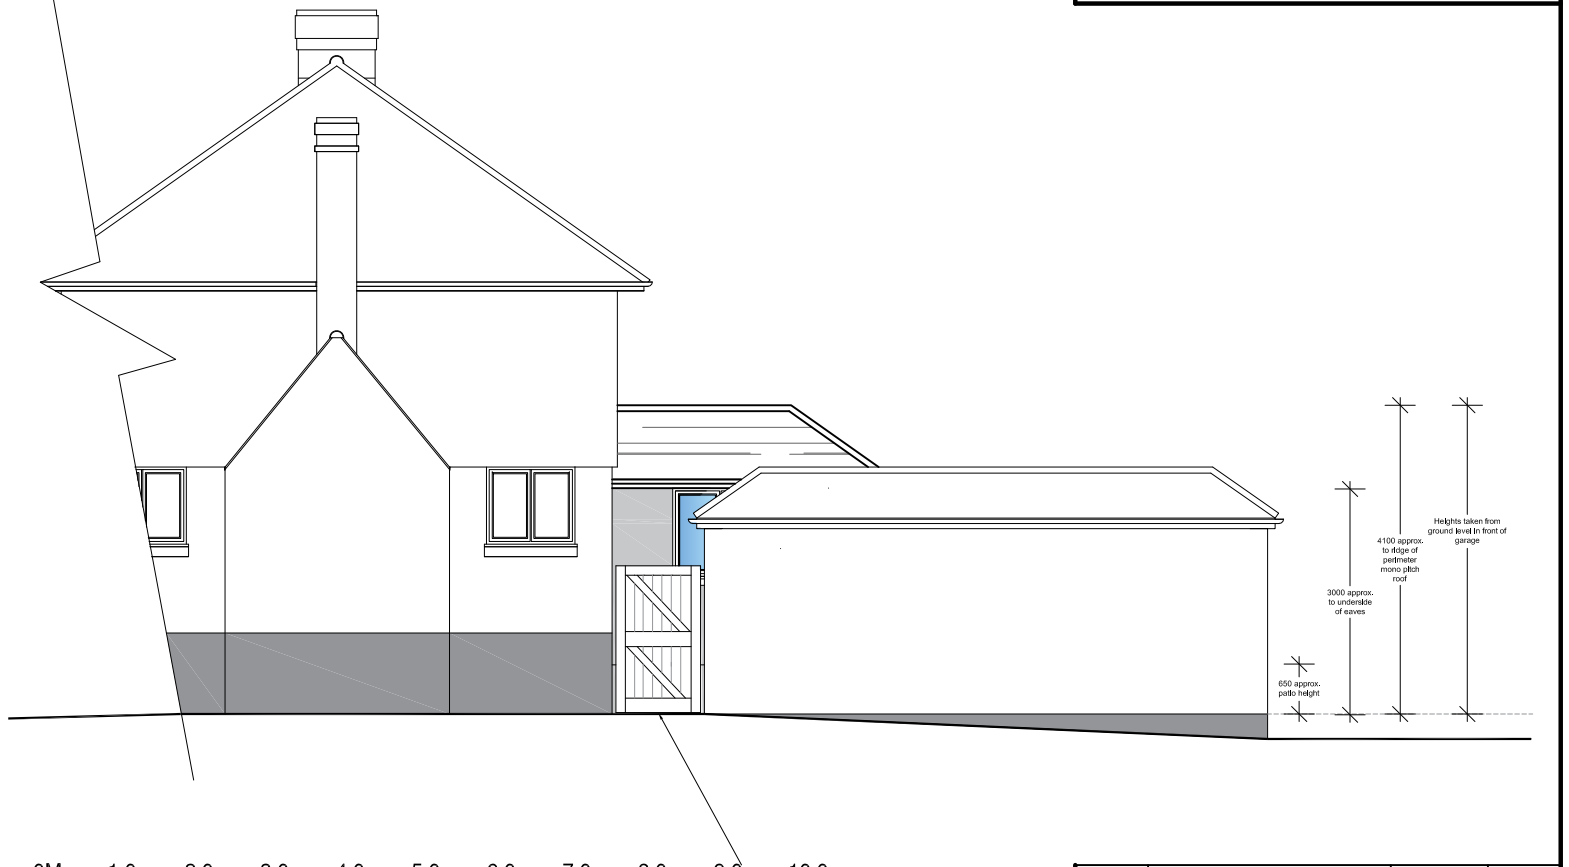

0M 1.0 2.0 3.0 4.0 5.0 6.0 7.0 8.0 9.0 10.0

South Elevation (Side)
at 1:100 Scale



0M 1.0 2.0 3.0 4.0 5.0 6.0 7.0 8.0 9.0 10.0

East Elevation (Rear) at 1:100 Scale

Rev.	Amendments	Date	Drw.
A	Extension Depth reduced to 3.5m to comply with Development Management Standard No. 2 and patio area reduced.	13/10/21	RCS.

SYR Consultants

SPITFIRE HOUSE,
7 NETTLETON AVENUE,
TANGMERE, WEST SUSSEX, PO20 2HZ
TEL **01243 940730** MOB **07850122634**
EMAIL: **rsyred@syrconsultants.com**

CLIENT:

Mrs A Jackson
28 Mill Hill
Shoreham By Sea
BH43 5TH

PROJECT:

Rear Single Storey Extension
28 Mill Hill
Shoreham By Sea
BH43 5TH

DRAWING TITLE:

Proposed Elevations

DRAWN:	JOB NO:	SCALE:
RCS	01/07/2021	As Shown @A3
CHECKED: SJS	DRAWING NO: PR/01	REV: A
DATE: Sep 2021		

© SYR Consultants.