

RevNo	Revision note	Date	Signature	Checked	Electrical Dist. Boards


Contractor	Surveyed by	Drawn by
ABC Design	XXX	XXX
	Approved by	Approved by - date
	XXX	00/00/00

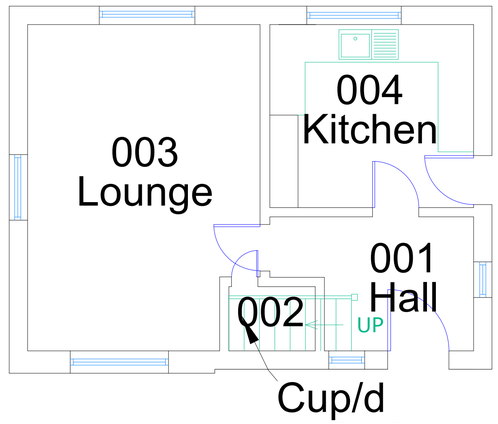

Main Building
Ground Floor

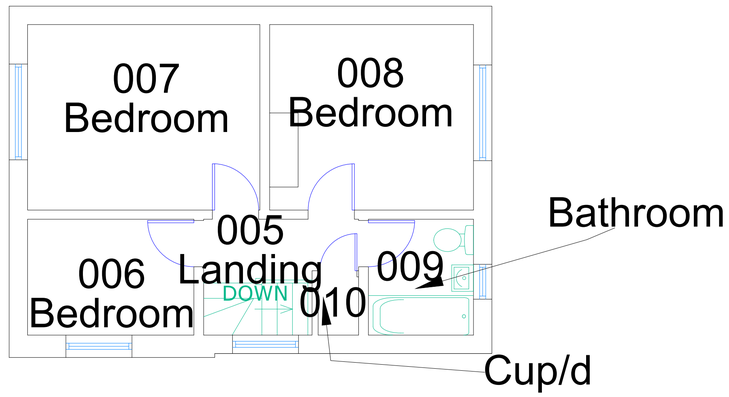

Main Building
First Floor

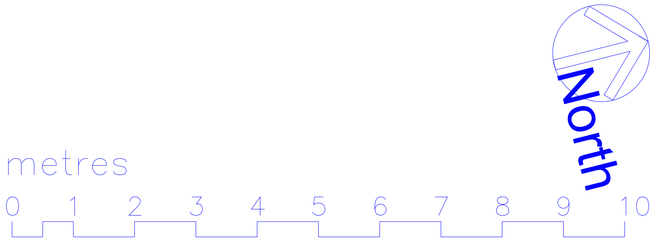

Spatial relationships between buildings or structures may not have been maintained in this plan.

All dimensions to be checked on site before work commences.

Quick name	Property ref	DfES No.
Caretakers House The Glebe Primary School Church Lane, Southwick Brighton		

Property Services, The Tannery
Westgate, Chichester PO19 3RJ
Tel. 01243 752290

CAD filename		Date 22/09/22	Maint. area
Drawing number	Sheet 1/1	Edition 22/09/22	Scale 1:50@ A1