
T.P. OFFICE COPY


BOROUGH OF WORTHING
DEPOSITED 01.03.10
TP REF NO
WB / 10/010/FUL

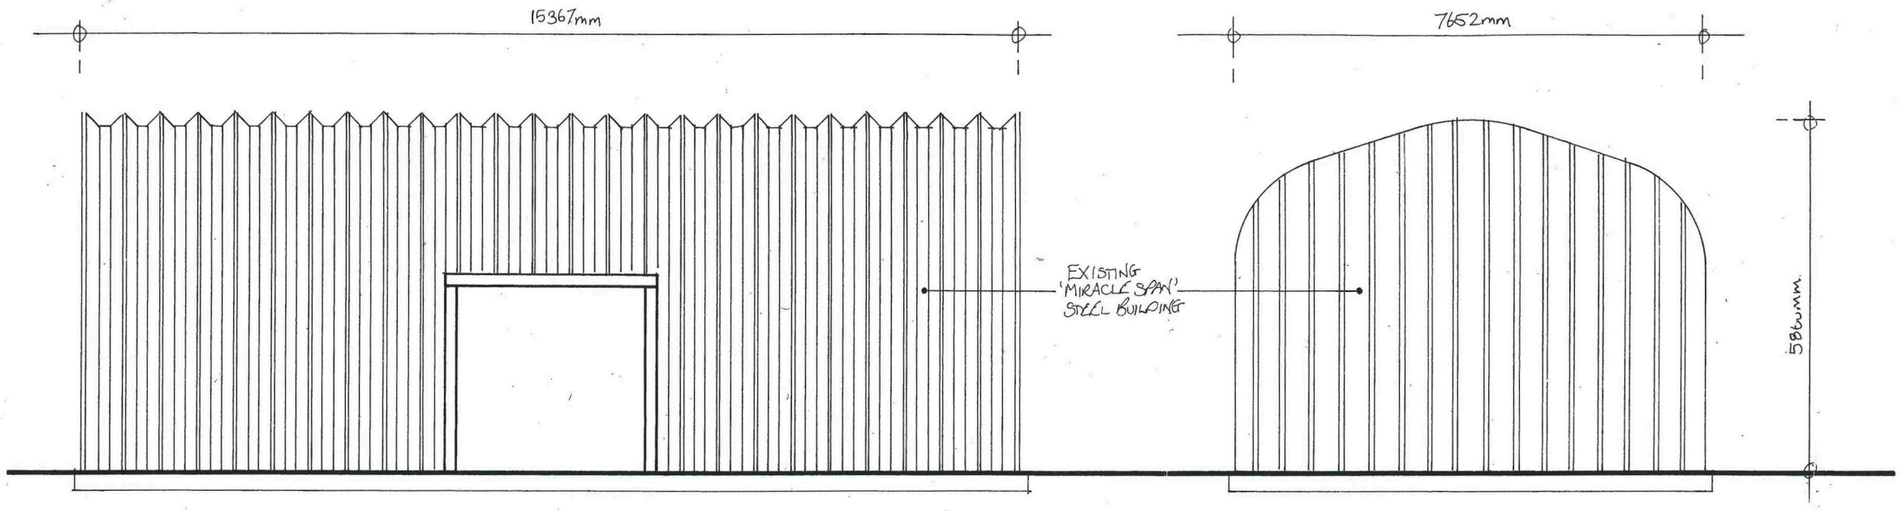

FRONT ELEVATION

SIDE ELEVATION

WORTHING BOROUGH COUNCIL
2 0 APR 2010
CONSENT GRANTED
~~SUBJECT TO CONDITIONS~~

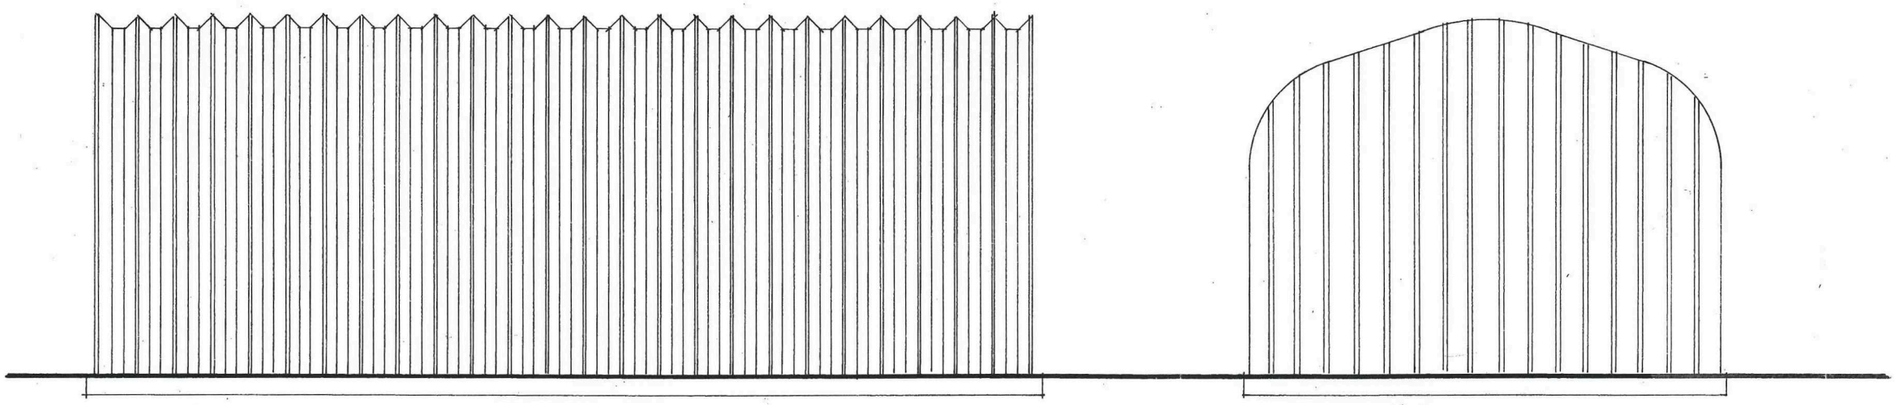

REAR ELEVATION

SIDE ELEVATION

EXISTING ELEVATIONS

atterbury moore associates
architectural & quantity surveying services
Unit 1
Gosling Croft Business Park
Long Furlong
Clapham Worthing
West Sussex BN13 3UR

Address of works: UNIT 10, IVY ARCH ROAD, WORTHING

Drawing title: Proposed external works to improve appearance of existing steel building—Existing plans

Date: **January 2010** | Scales: **1:100** | Dwg No. **WG-106-01**