
Location Plan: Land at West Street

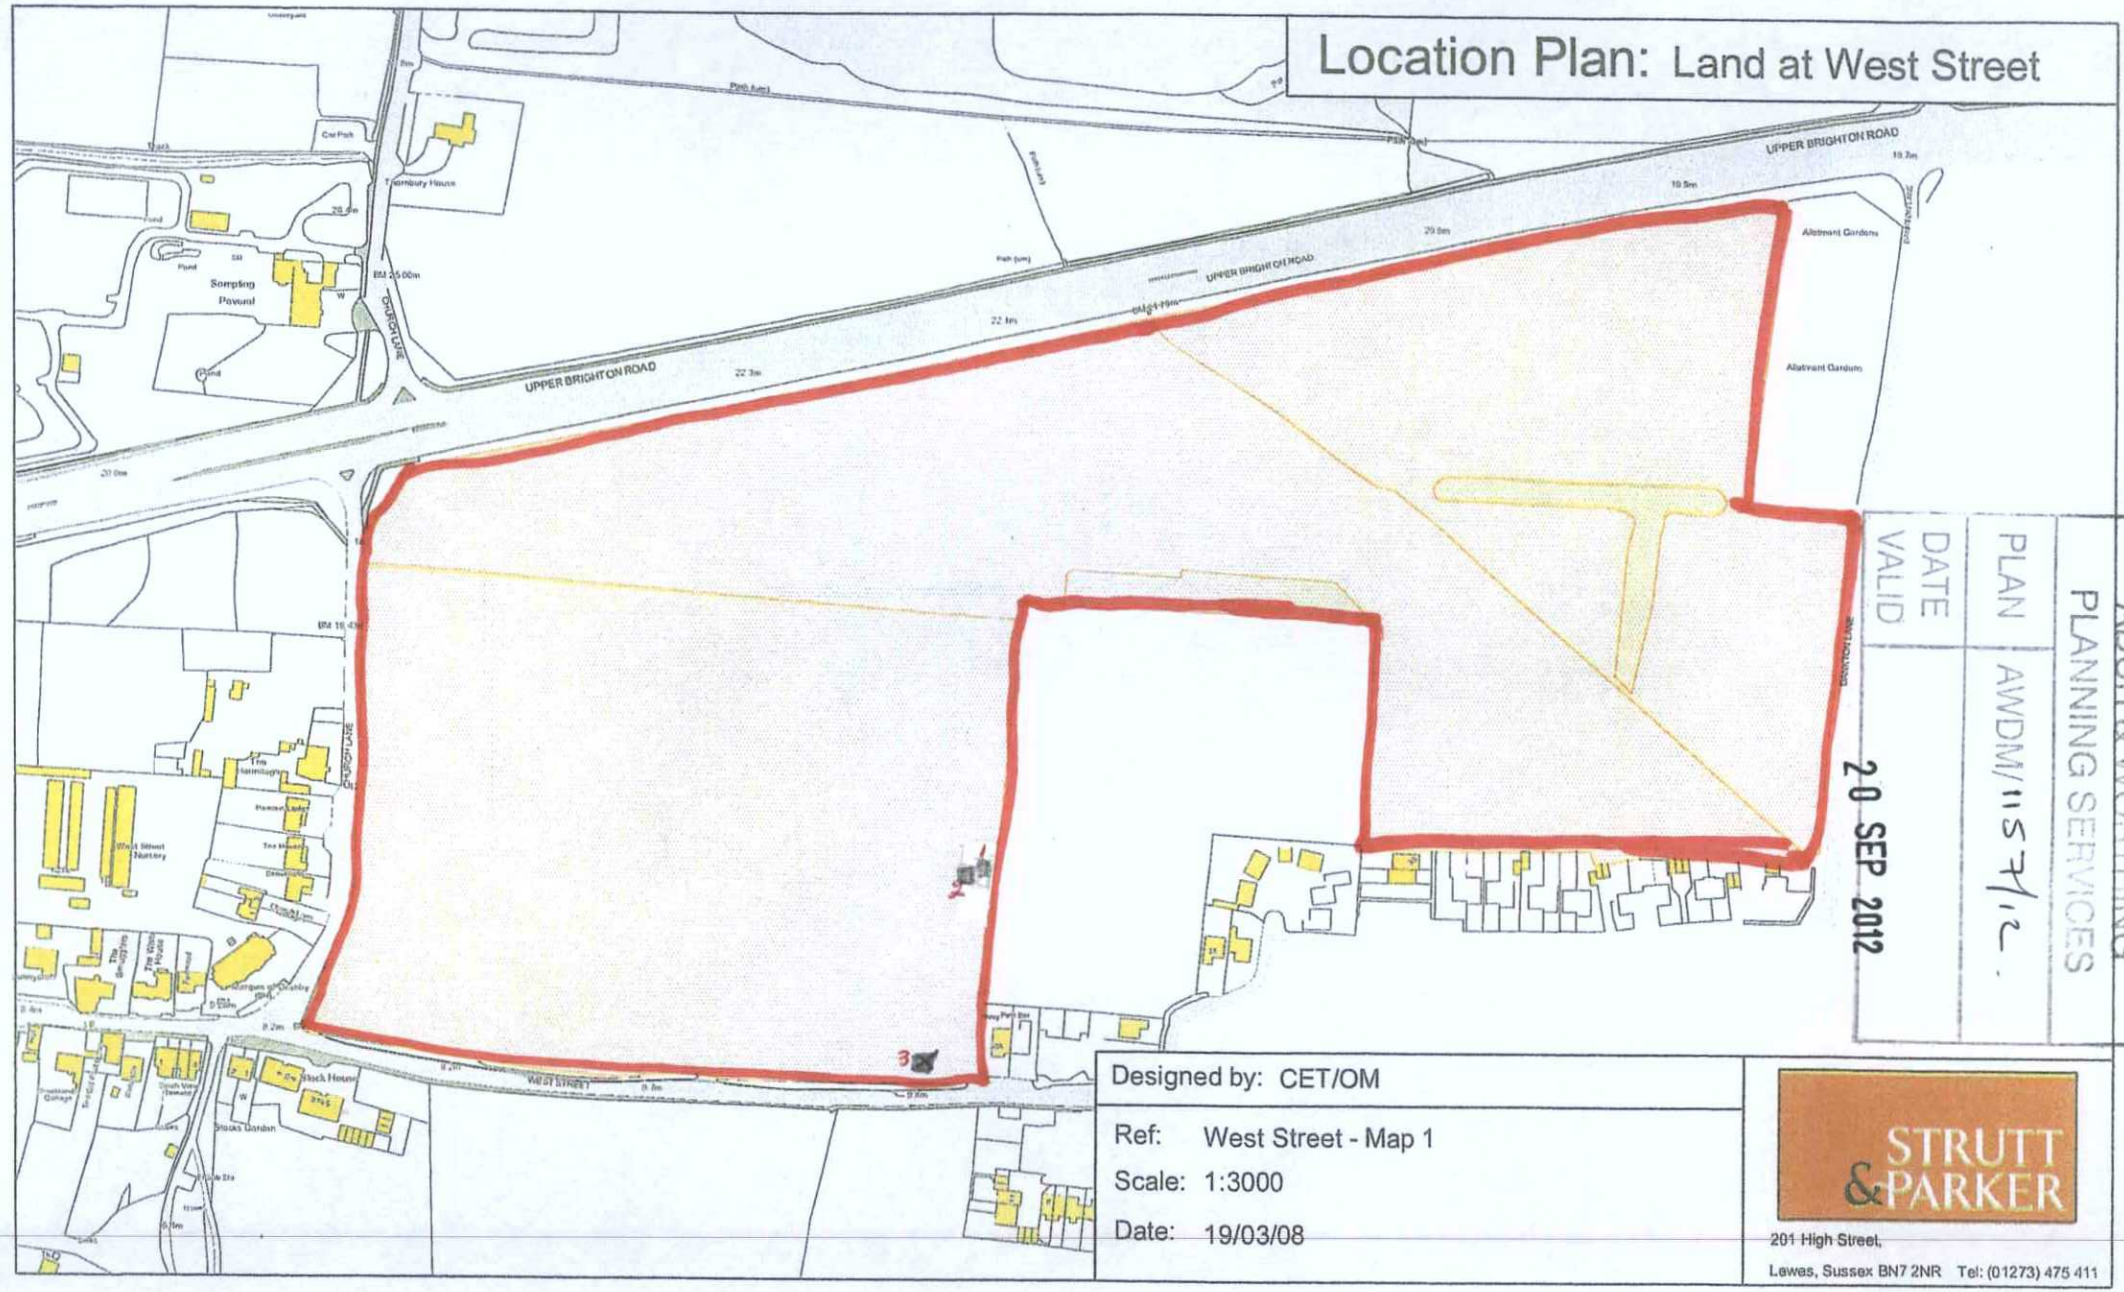

ADUR & WORTHING
PLANNING SERVICES

PLAN AWDM/1157/12.

DATE VALID 20 SEP 2012

Designed by: CET/OM

Ref: West Street - Map 1

Scale: 1:3000

Date: 19/03/08

STRUTT & PARKER
201 High Street,
Lewes, Sussex BN7 2NR Tel: (01273) 475 411