

DO NOT SCALE FROM THIS DRAWING

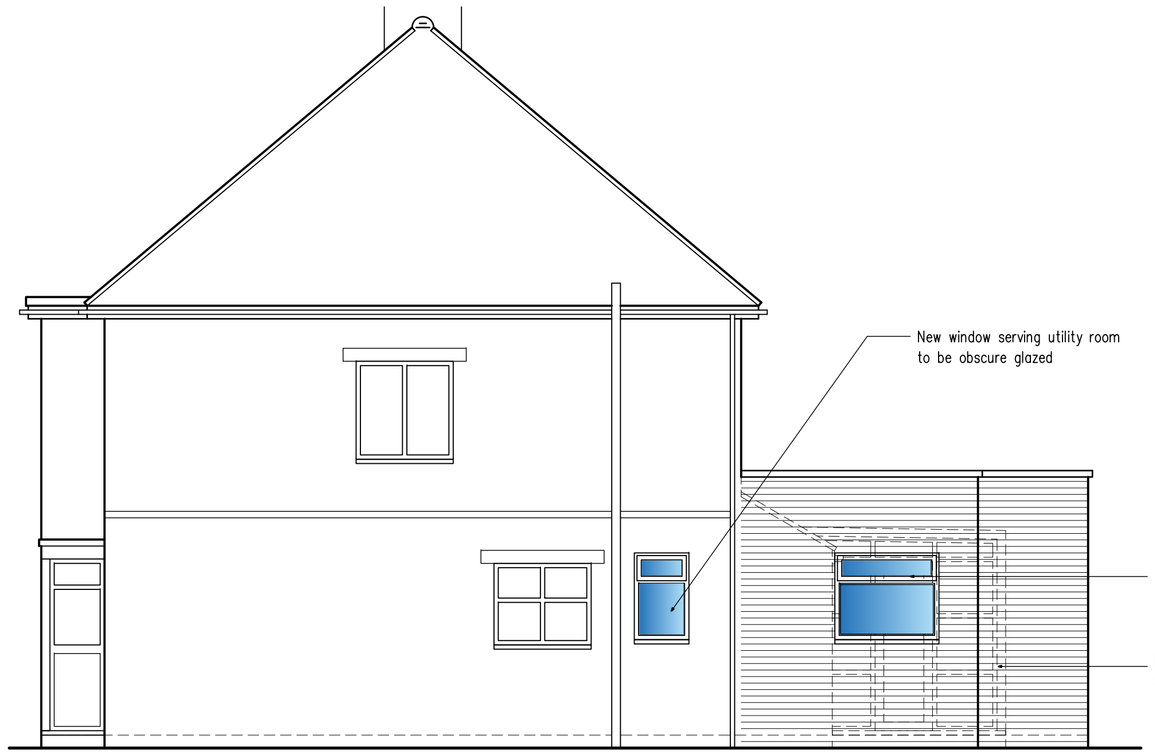


South Elevation

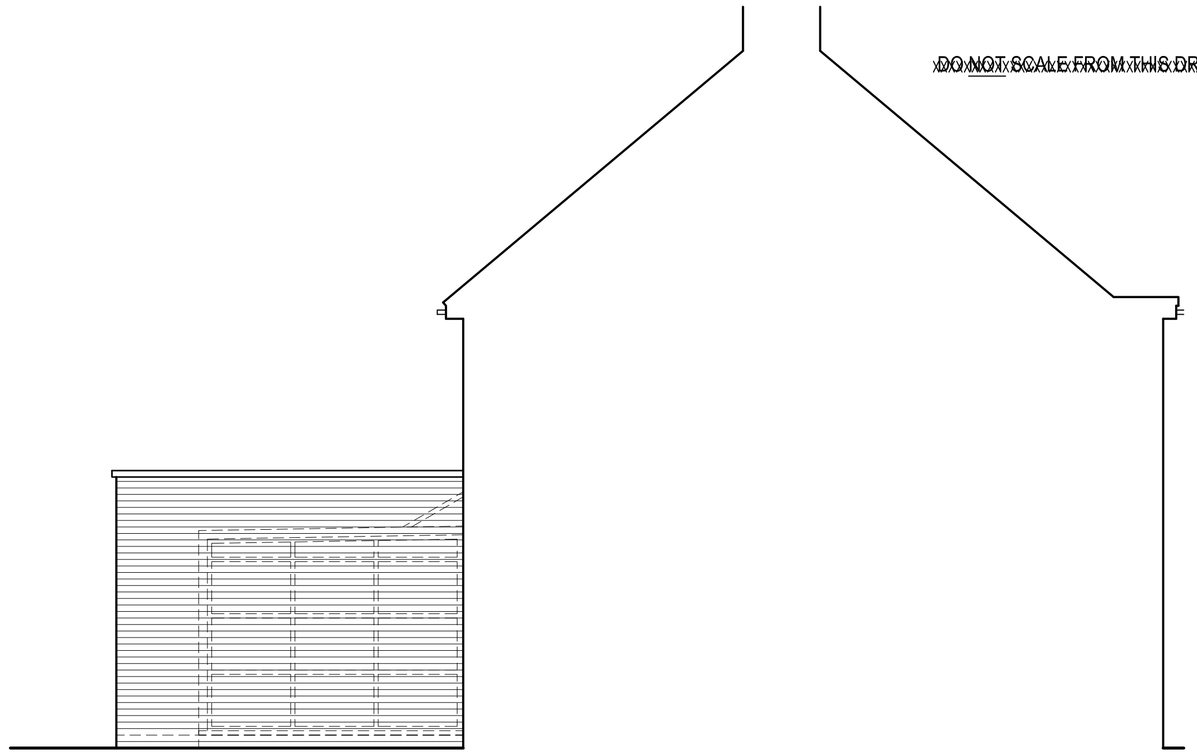


East Elevation




North Elevation

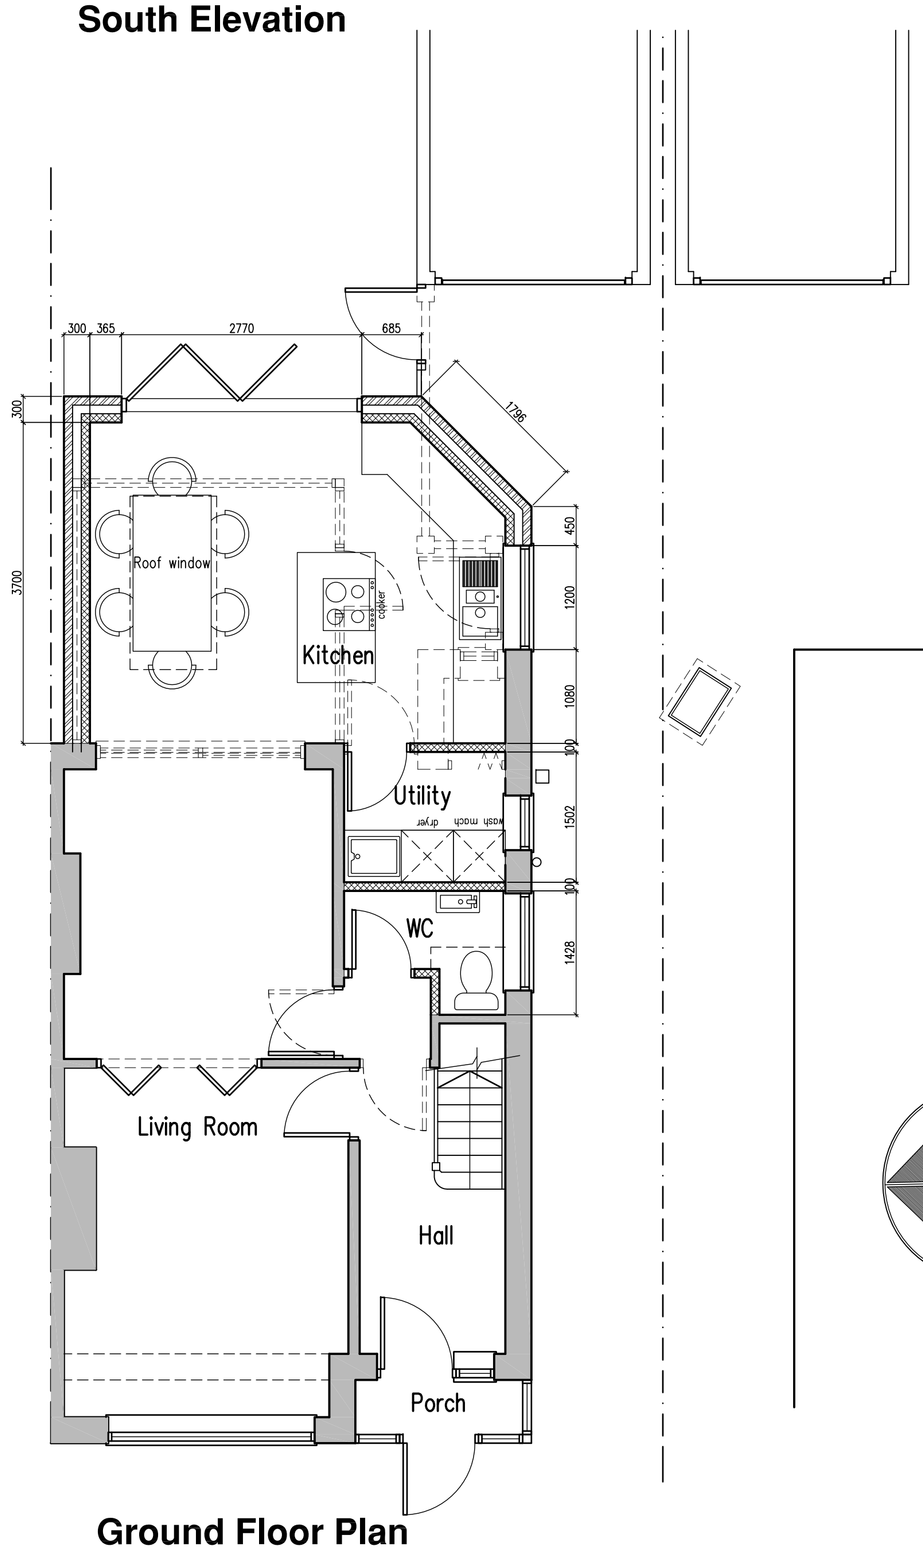

Ground Floor Plan

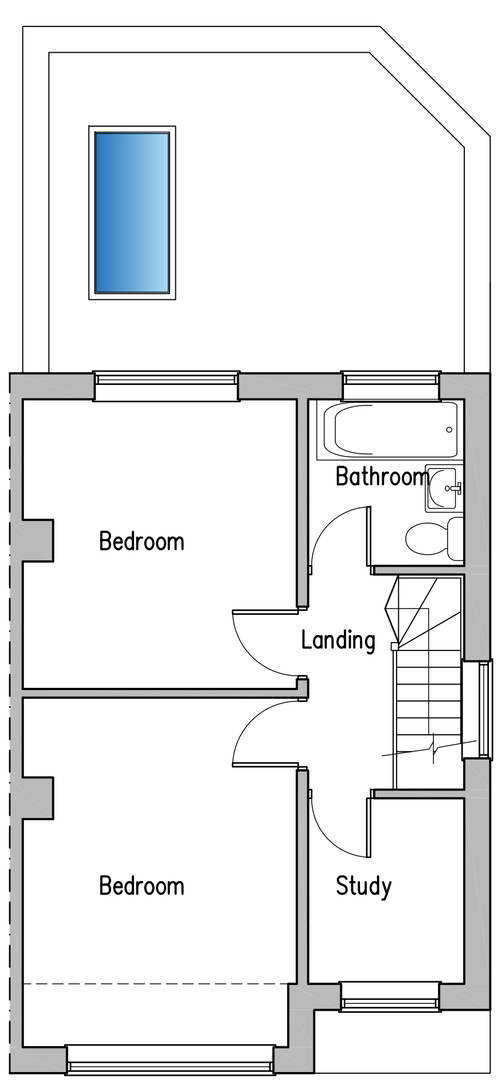

First Floor Plan

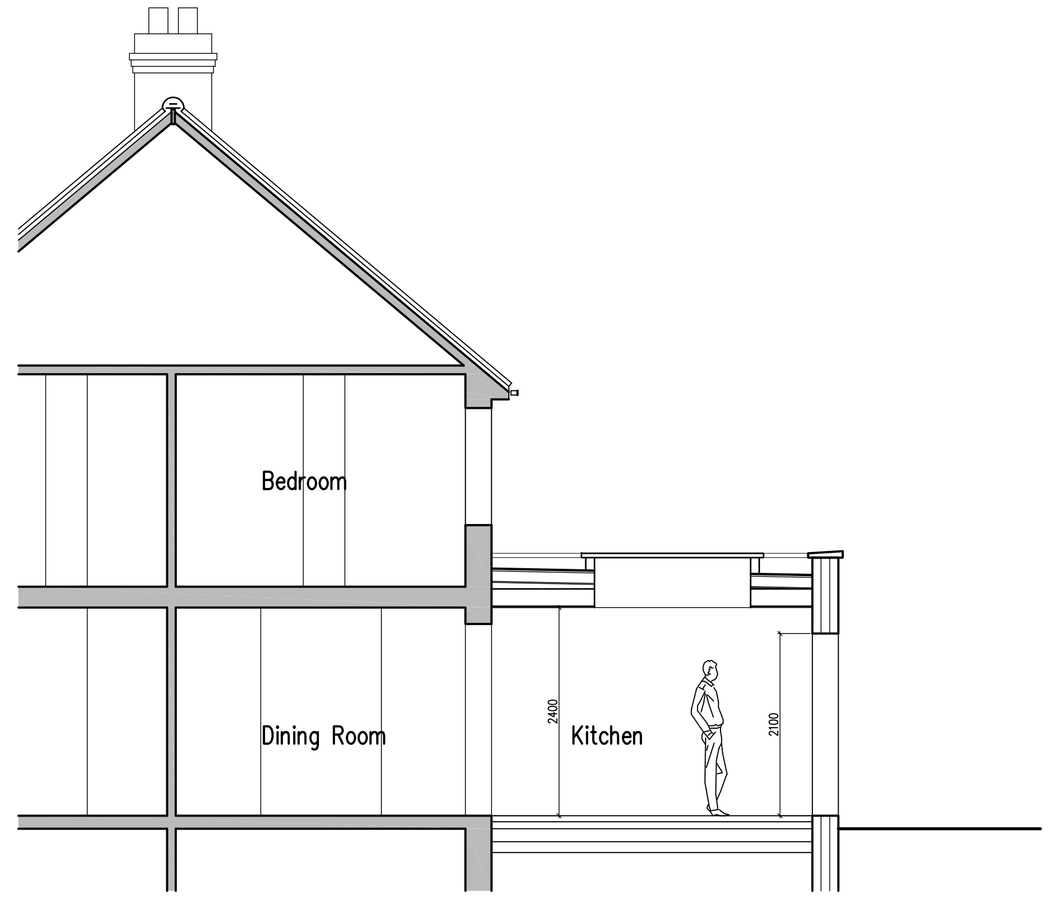

Typical Section

1m 2m 3m 4m 5m 6m 7m 8m 9m 10m

1:50 Scale Bar

Proposed Single Storey Rear Extension & Internal Alterations at: 132 Eastern Avenue, Shoreham-By-Sea, West Sussex

rja Planning & Building Consultants Ltd.
1st Floor
10 High Street
Shoreham-By-Sea
West Sussex BN43 5DA
t: 01273 467297 mob: 07971 375739
e: rex@rjapbc.co.uk web: www.rjapbc.co.uk

Chartered Institute of Architectural Technologists

PROJECT: 132 Eastern Avenue, Shoreham-By-Sea BN43 6PE			
DRAWING TITLE: Proposed Floor Plans & Elevations			
CLIENT: Mr & Mrs J. Dalby	DWG NO: 21826-01	REVISION: C	
SCALE: 1:50 @ A1	DATE: 22.02.21	DRAWN: rex	