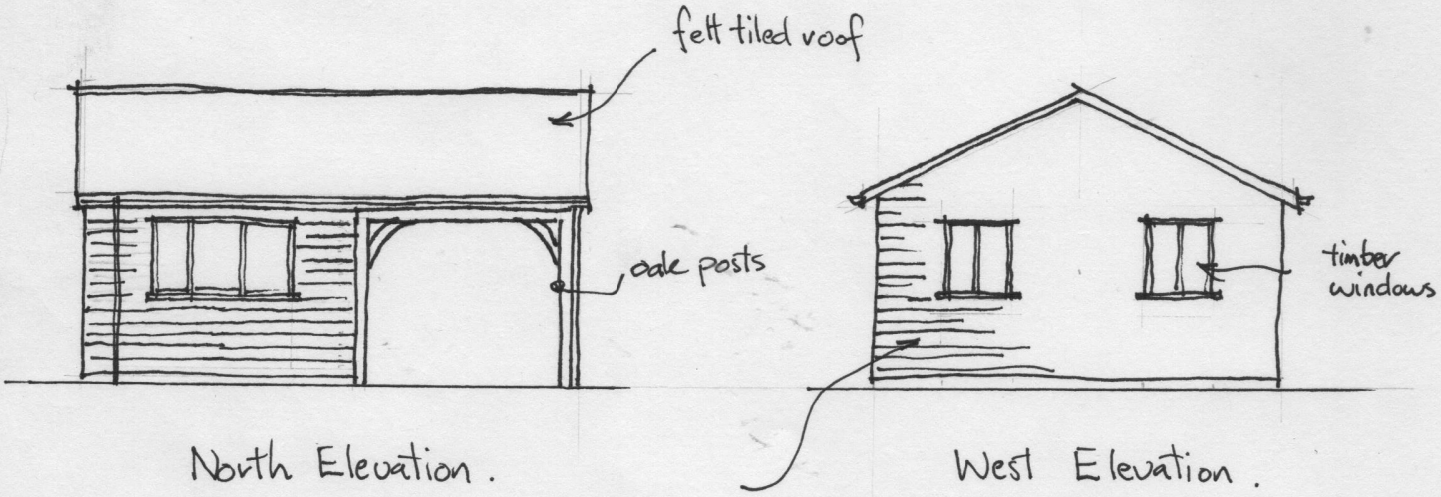

North Elevation.

West Elevation.

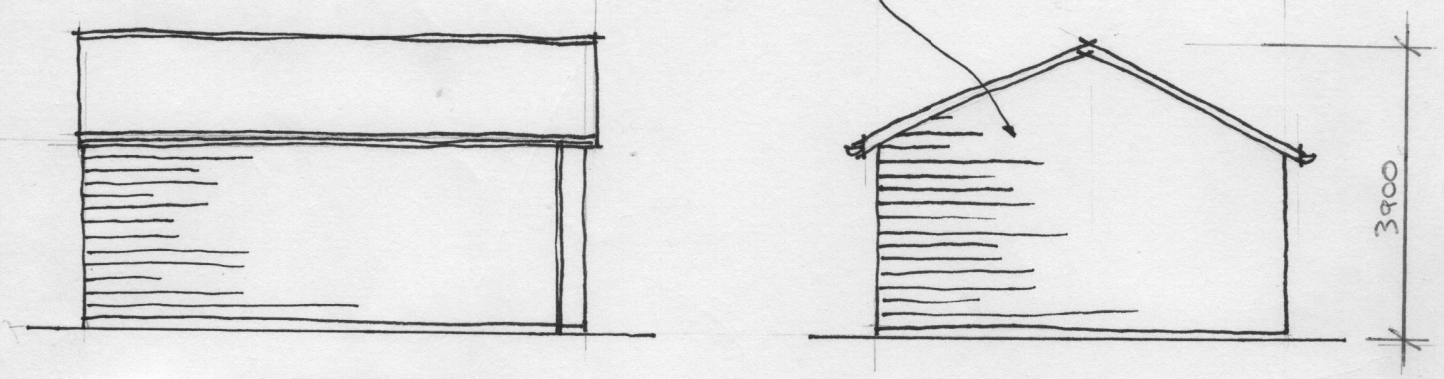

South Elevation

East Elevation.

6600

5400

Scale 1:100 @ A4

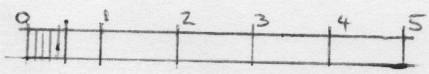

Proposed Community Building
West Tarring Allotments
Ringmer Road
Worthing.

Dwg. No WAM/3