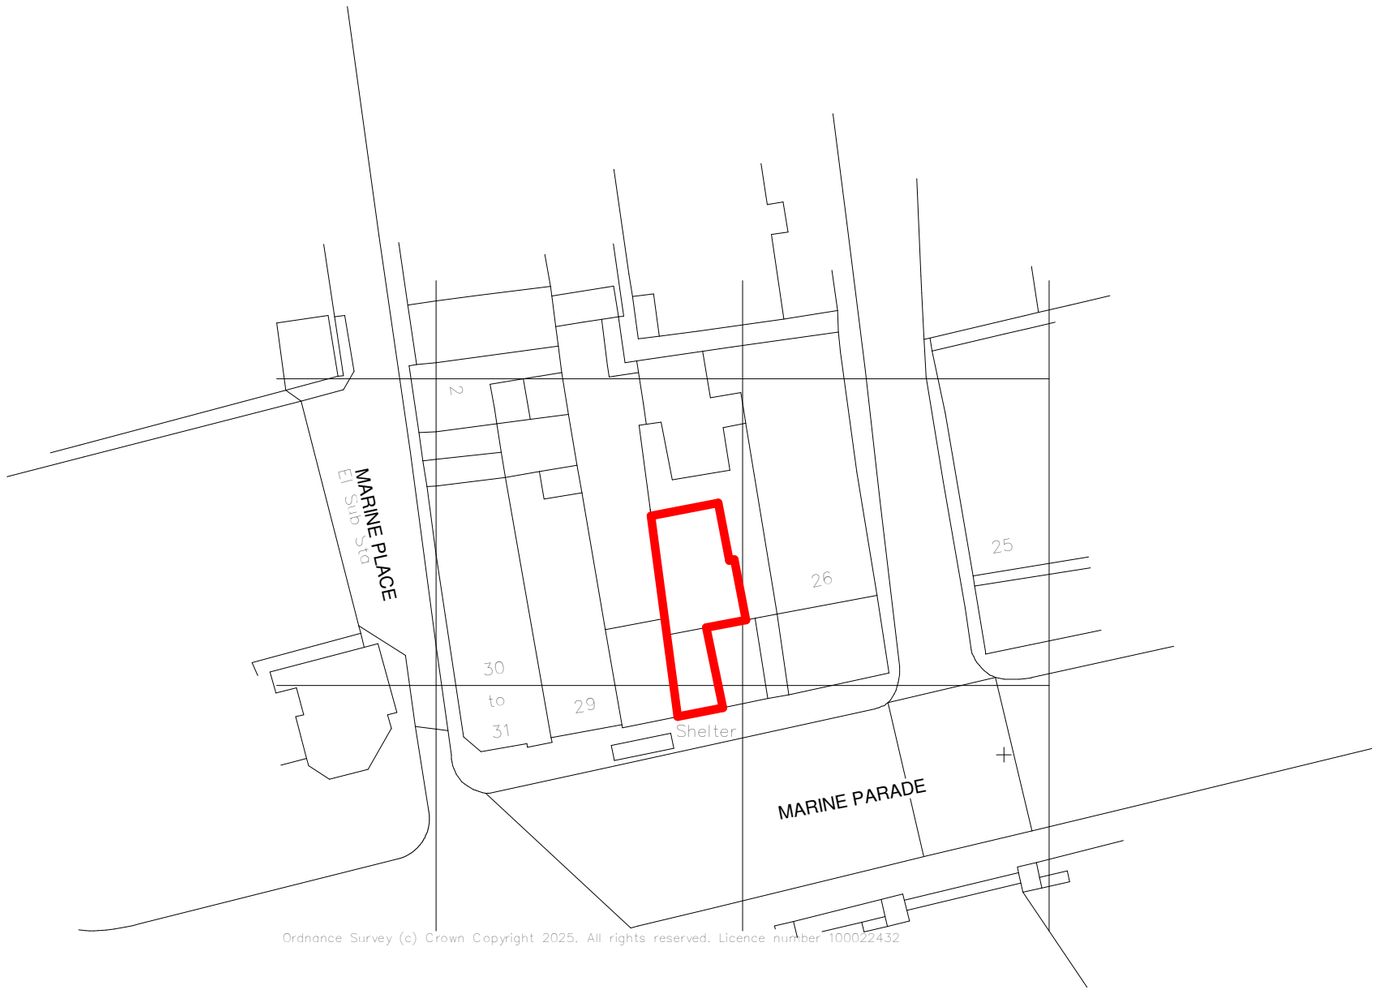


Ordnance Survey (c) Crown Copyright 2025. All rights reserved. Licence number 100022432

1 SITE PLAN
1 : 500

VISUAL SCALE 1:500 @ A3

A2

VISUAL SCALE 1:1250 @ A3

North

2 LOCATION PLAN
1 : 1250

KRONA DESIGN
ARCHITECTURE AND INTERIOR DESIGN
4 Union Place | Worthing | BN11 1LG
info@kronadesign.co.uk
kronadesign.co.uk
01903 256150

PROJECT
Change of Use

ADDRESS
27 Marine Parade
Worthing
West Sussex

TITLE
Site Plan & Location Plan

CLIENT
Tincy Titus

DRAWN	STATUS	DATE
JLB	Design	02/09/25

SCALE (@ A3)	PROJECT NUMBER
As indicated	KD.1749

DRAWING NUMBER	REV
A.001	

© KRONA DESIGN