

0m 1m 2m 3m 4m 5m

VISUAL SCALE 1:50 @ A2

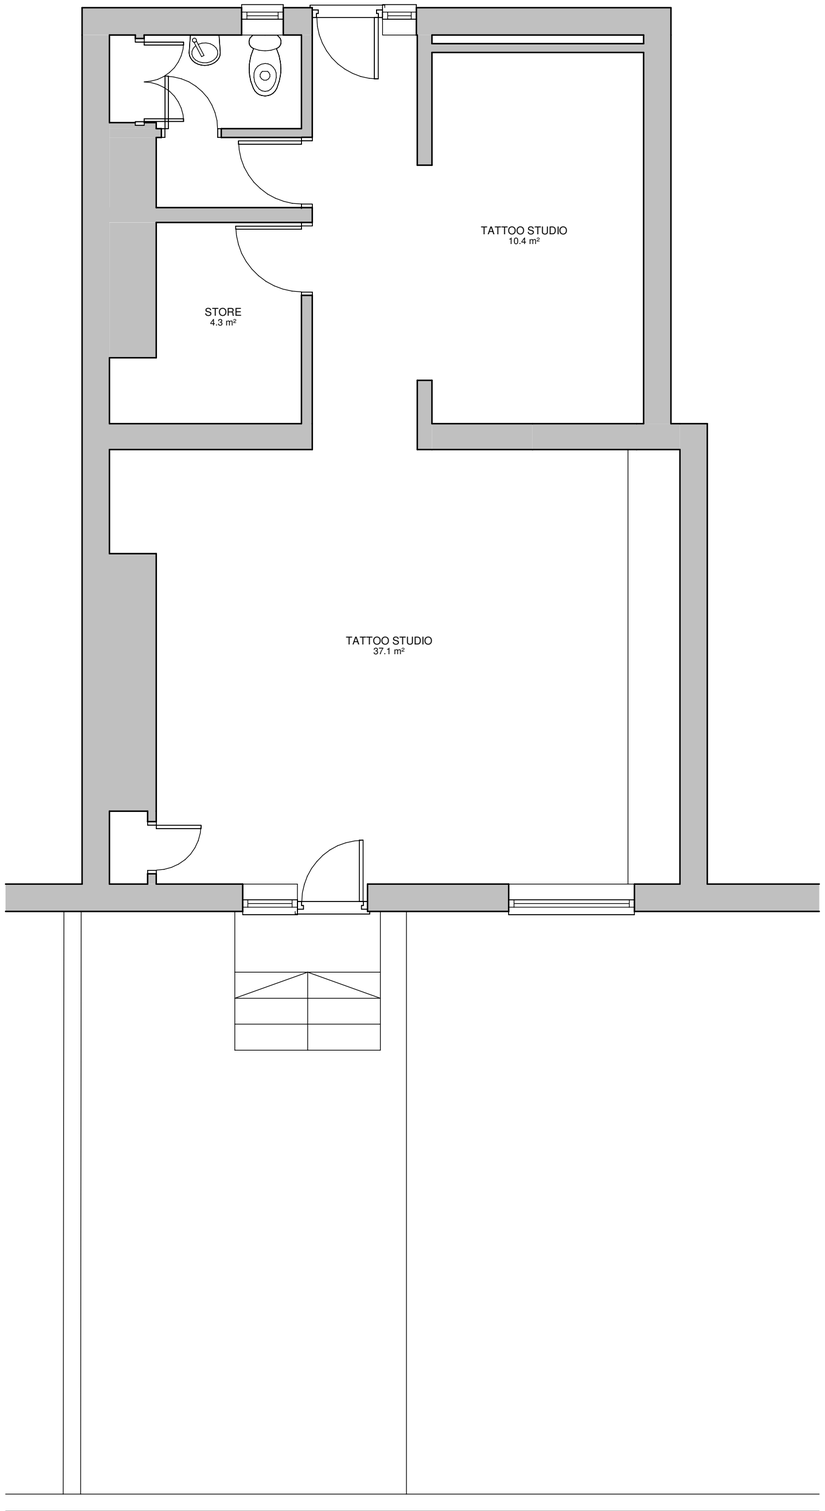

1 EXISTING GROUND FLOOR
1 : 50

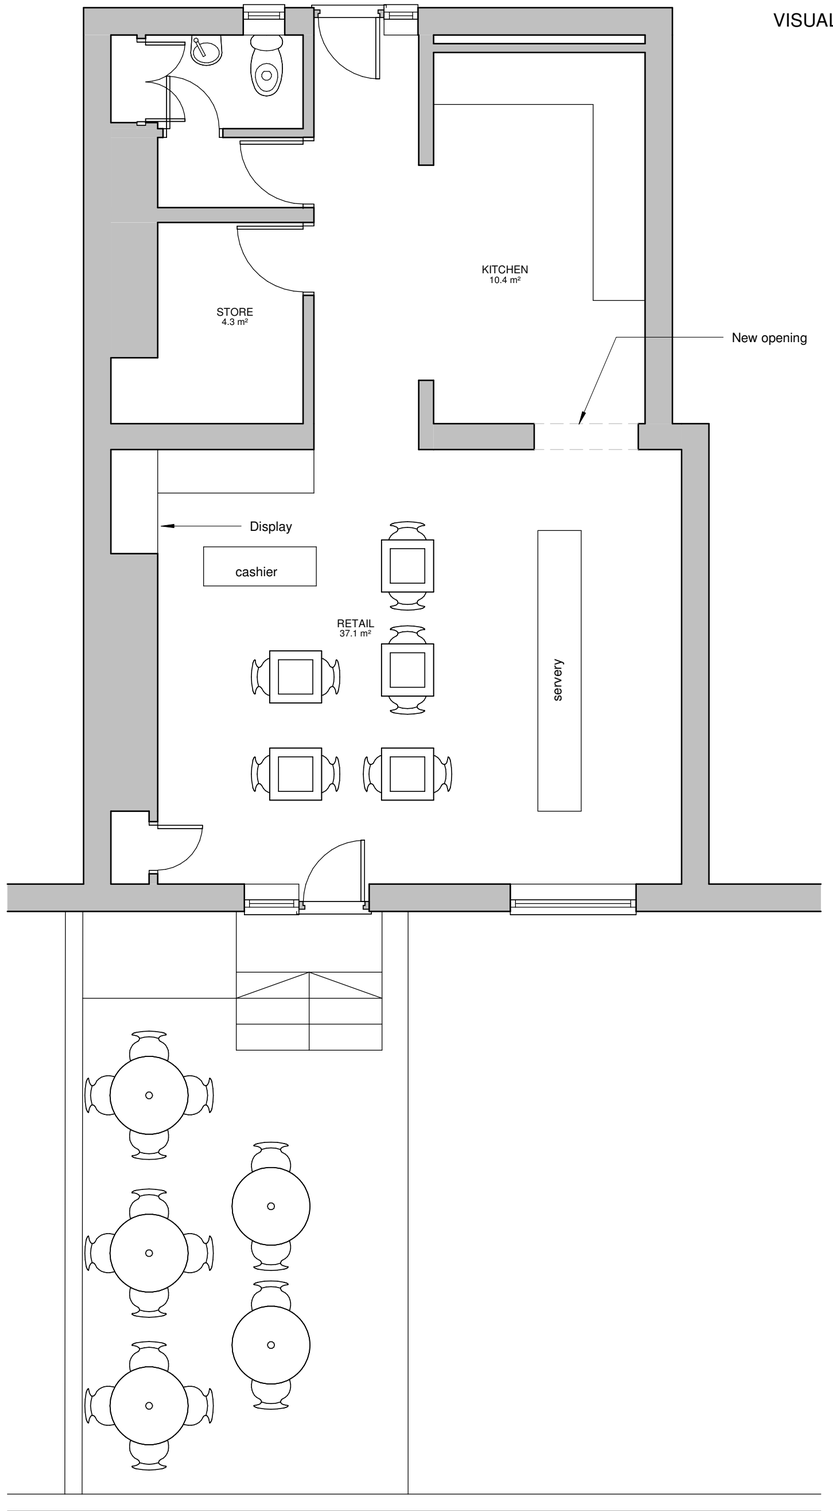

2 PROPOSED GROUND FLOOR
1 : 50

Rev	Description	Date

KRONA DESIGN
ARCHITECTURE AND INTERIOR DESIGN

4 Union Place | Worthing | BN11 1LG
info@kronadesign.co.uk
kronadesign.co.uk
01903 256150

PROJECT

Change of Use

ADDRESS

27 Marine Parade
Worthing
West Sussex

TITLE

Existing & Proposed Plan

CLIENT

Tincy Titus

DRAWN	STATUS	DATE
JLB	Design	02/09/25

SCALE (@ A2)	PROJECT NUMBER
1 : 50	KD.1749

DRAWING NUMBER	REV
A.100	

© KRONA DESIGN