UK MAP CENTRE .com

North

15m

Scale 1:500

Map data

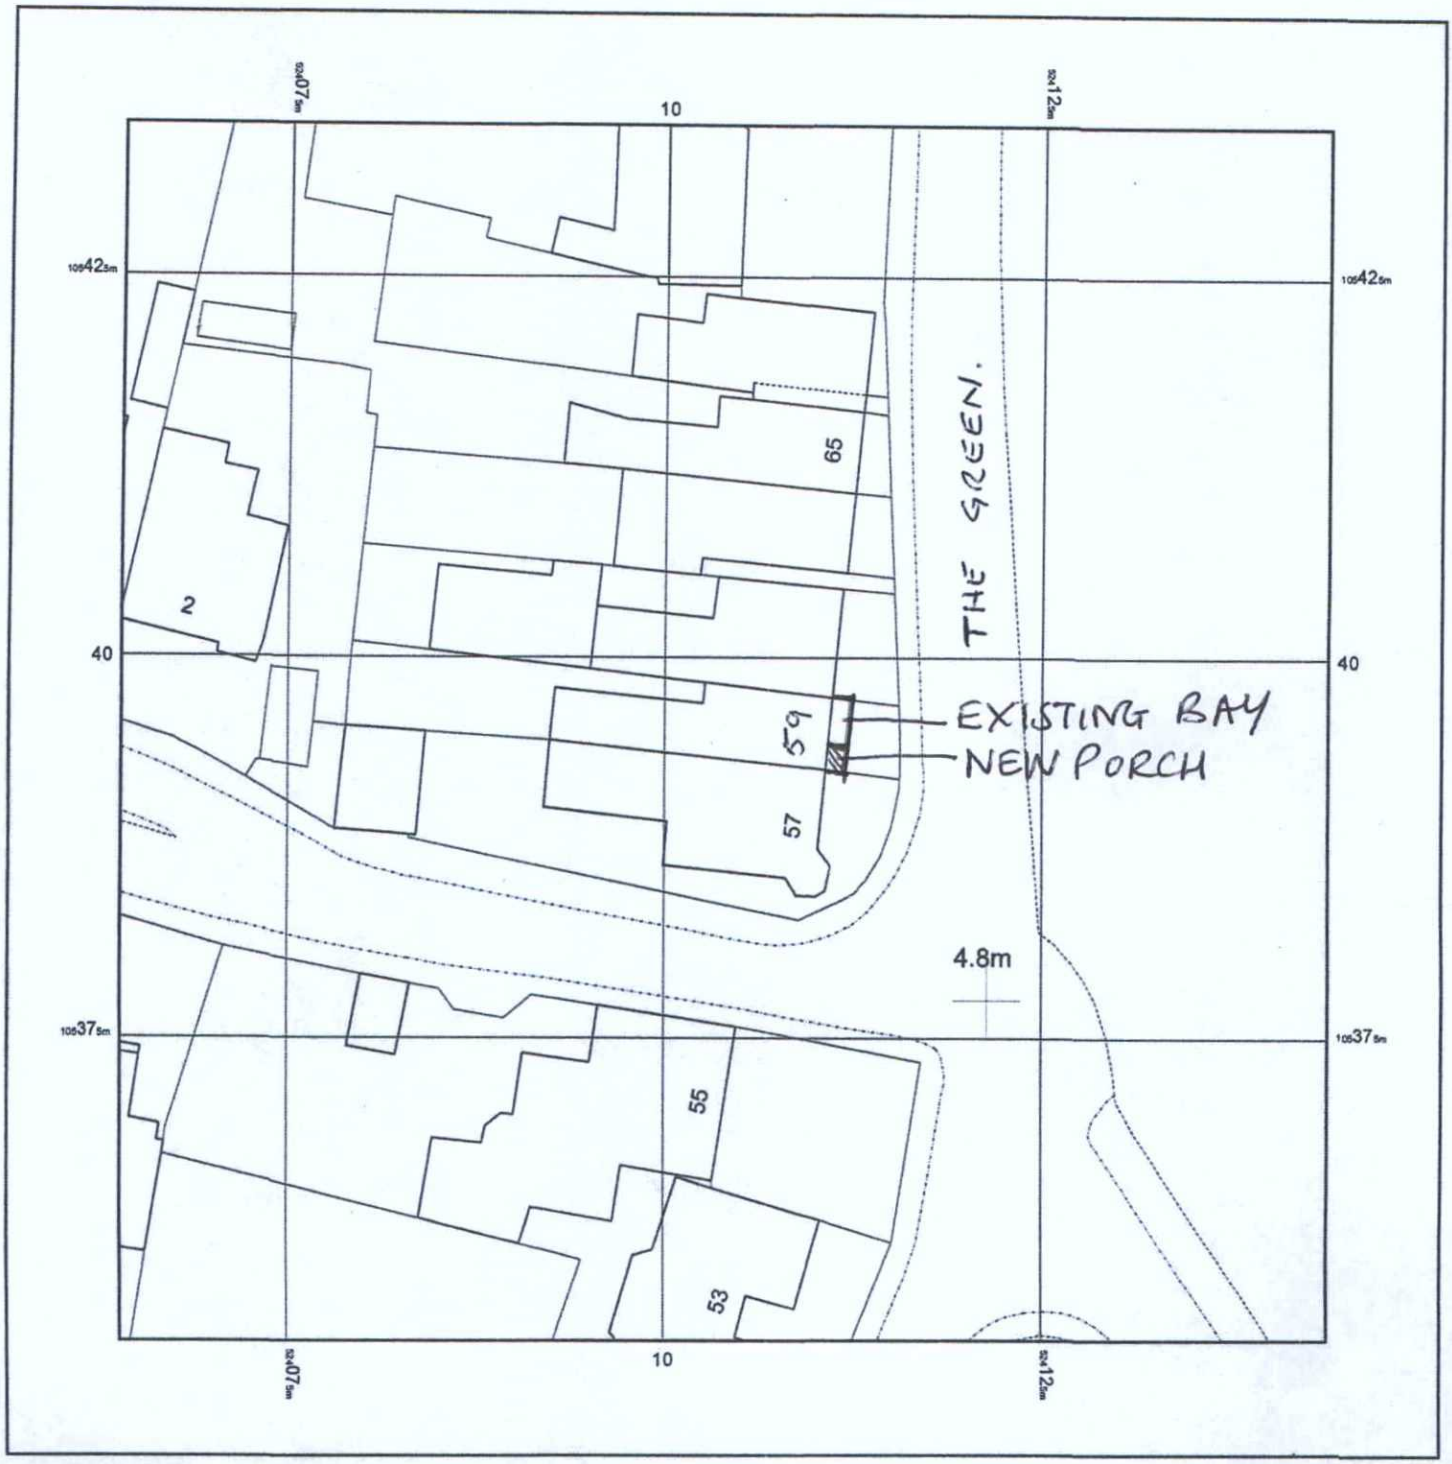

© Crown copyright and database rights 2017 Ordnance Survey 100048957. The representation of road, track or path is no evidence of a boundary or right of way. The representation of features as lines is no evidence of a property boundary.

Supplied by: www.ukmapcentre.com
Serial No: 108103
Centre Coordinates: 524104,105395
Production Date: 31/01/2017 20:41:05

ADUR & WORTHING
PLANNING SERVICES

PLAN	AWDM/ 0076/17
DATE VALID	- 6 FEB 2017

The Green Lancing