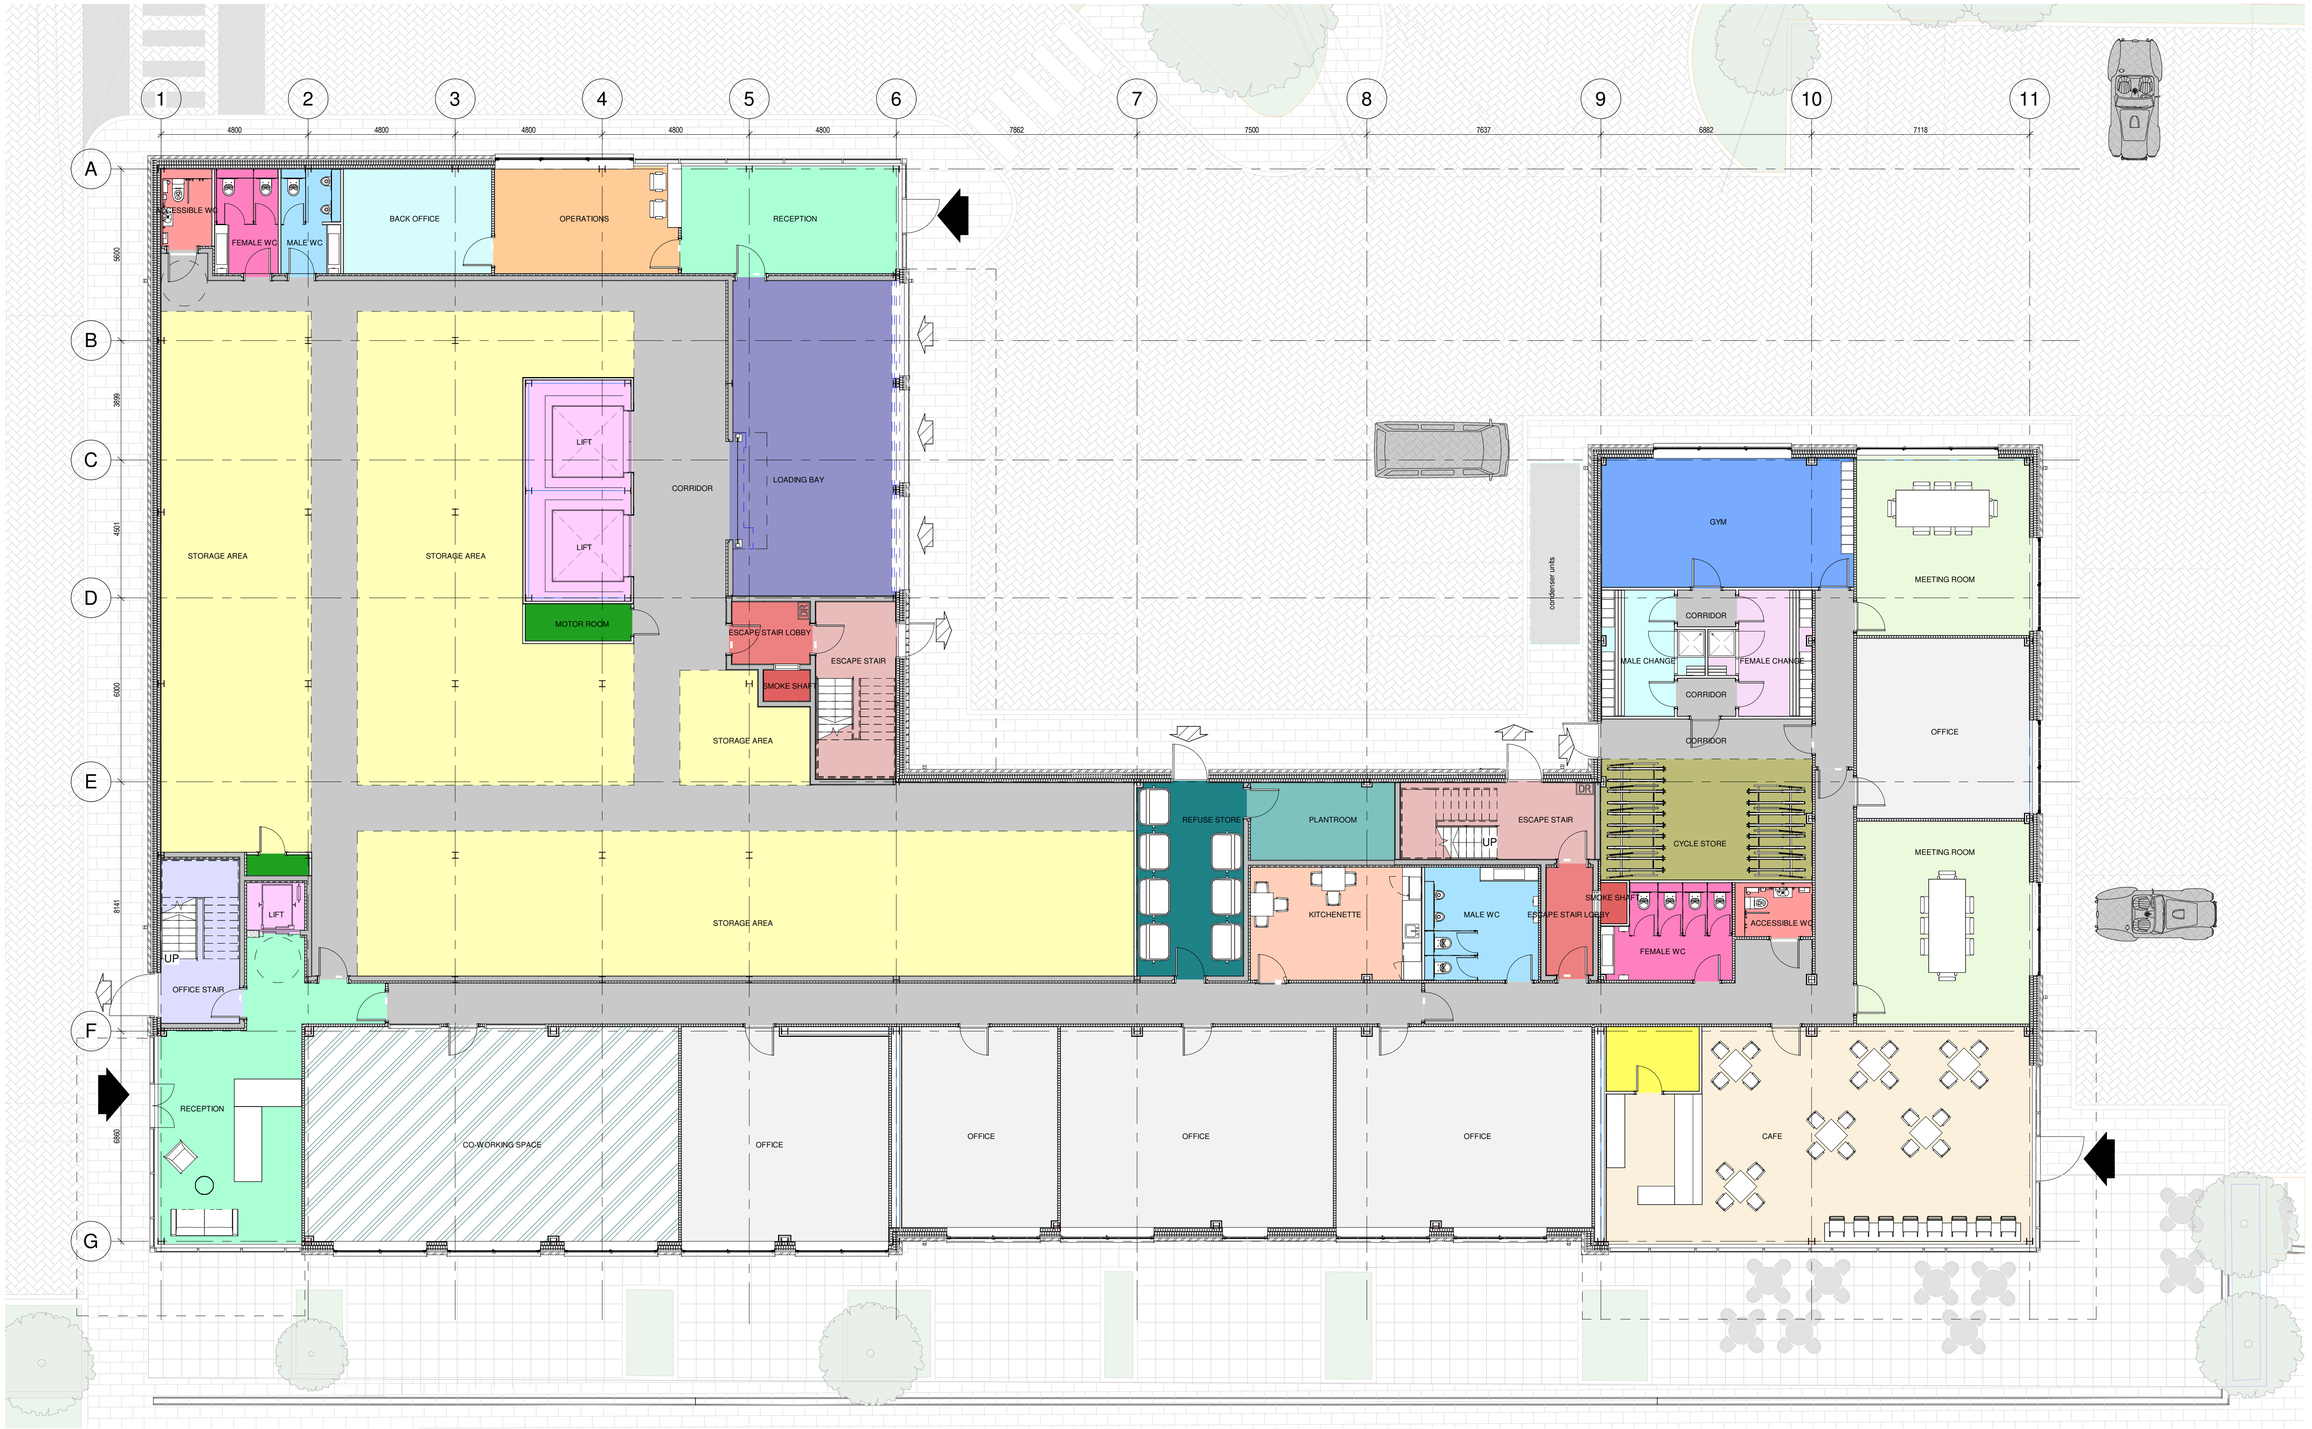

- ACCESSIBLE WC
- BACK OFFICE
- CAFE
- CO-WORKING SPACE
- CORRIDOR
- CYCLE STORE
- ESCAPE STAIR
- ESCAPE STAIR LOBBY
- FEMALE CHANGE
- FEMALE WC
- GYM
- KITCHENETTE
- LIFT
- LOADING BAY
- MALE CHANGE
- MALE WC
- MEETING ROOM
- MOTOR ROOM
- OFFICE
- OFFICE STAIR
- OPERATIONS
- PLANTROOM
- RECEPTION
- REFUSE STORE
- SMOKE SHAFT
- STORAGE AREA
- STORE

1 GA Plan - Level 00

1 : 100

0m 2m 4m 6m 8m 10m

1:100 @ A1 1:200 @ A3

Rev	Date	Version Description	Dm	Chk
/	31/07/23	First Issue	EK	

DRAWING FOR PLANNING PURPOSES ONLY

SAFETY, HEALTH AND ENVIRONMENTAL INFORMATION

In addition to the hazards/risks normally associated with the types of work detailed on this drawing, refer to Designers Risk Assessment, note the following :

It is assumed that all works will be carried out by a competent contractor working, where appropriate, to an approved method statement

Use Dimensions - DO NOT SCALE

Contractors Must Verify All Dimensions On Site Before Starting Work

This Drawing Is Copyright

Contractor Logo

Client Logo

DMWR Architects

DMWR Architects Limited
16-18 Hatton Garden
First Floor
London EC1N 8AT

t 0207 870 3779
e mail@dmwr-architects.co.uk
www.dmwr.co.uk

Client: **Wharf Store Ltd**

Project Name: **Wharf Store Shoreham**
Kingston Wharf, Shoreham

Drawing Title: **Level 00 Proposed GA Plan**

Drawing Details

Drawing Status: PLANNING

North

DMWR Job No.: **3825**

Drawn By	Drawn Date	Checked By	Scale @ A1
EK	06/19/23	BM	1 : 100

Drawing Number: **3825-PL-1000**

Status: / Revision: /

ISO A1 Landscape