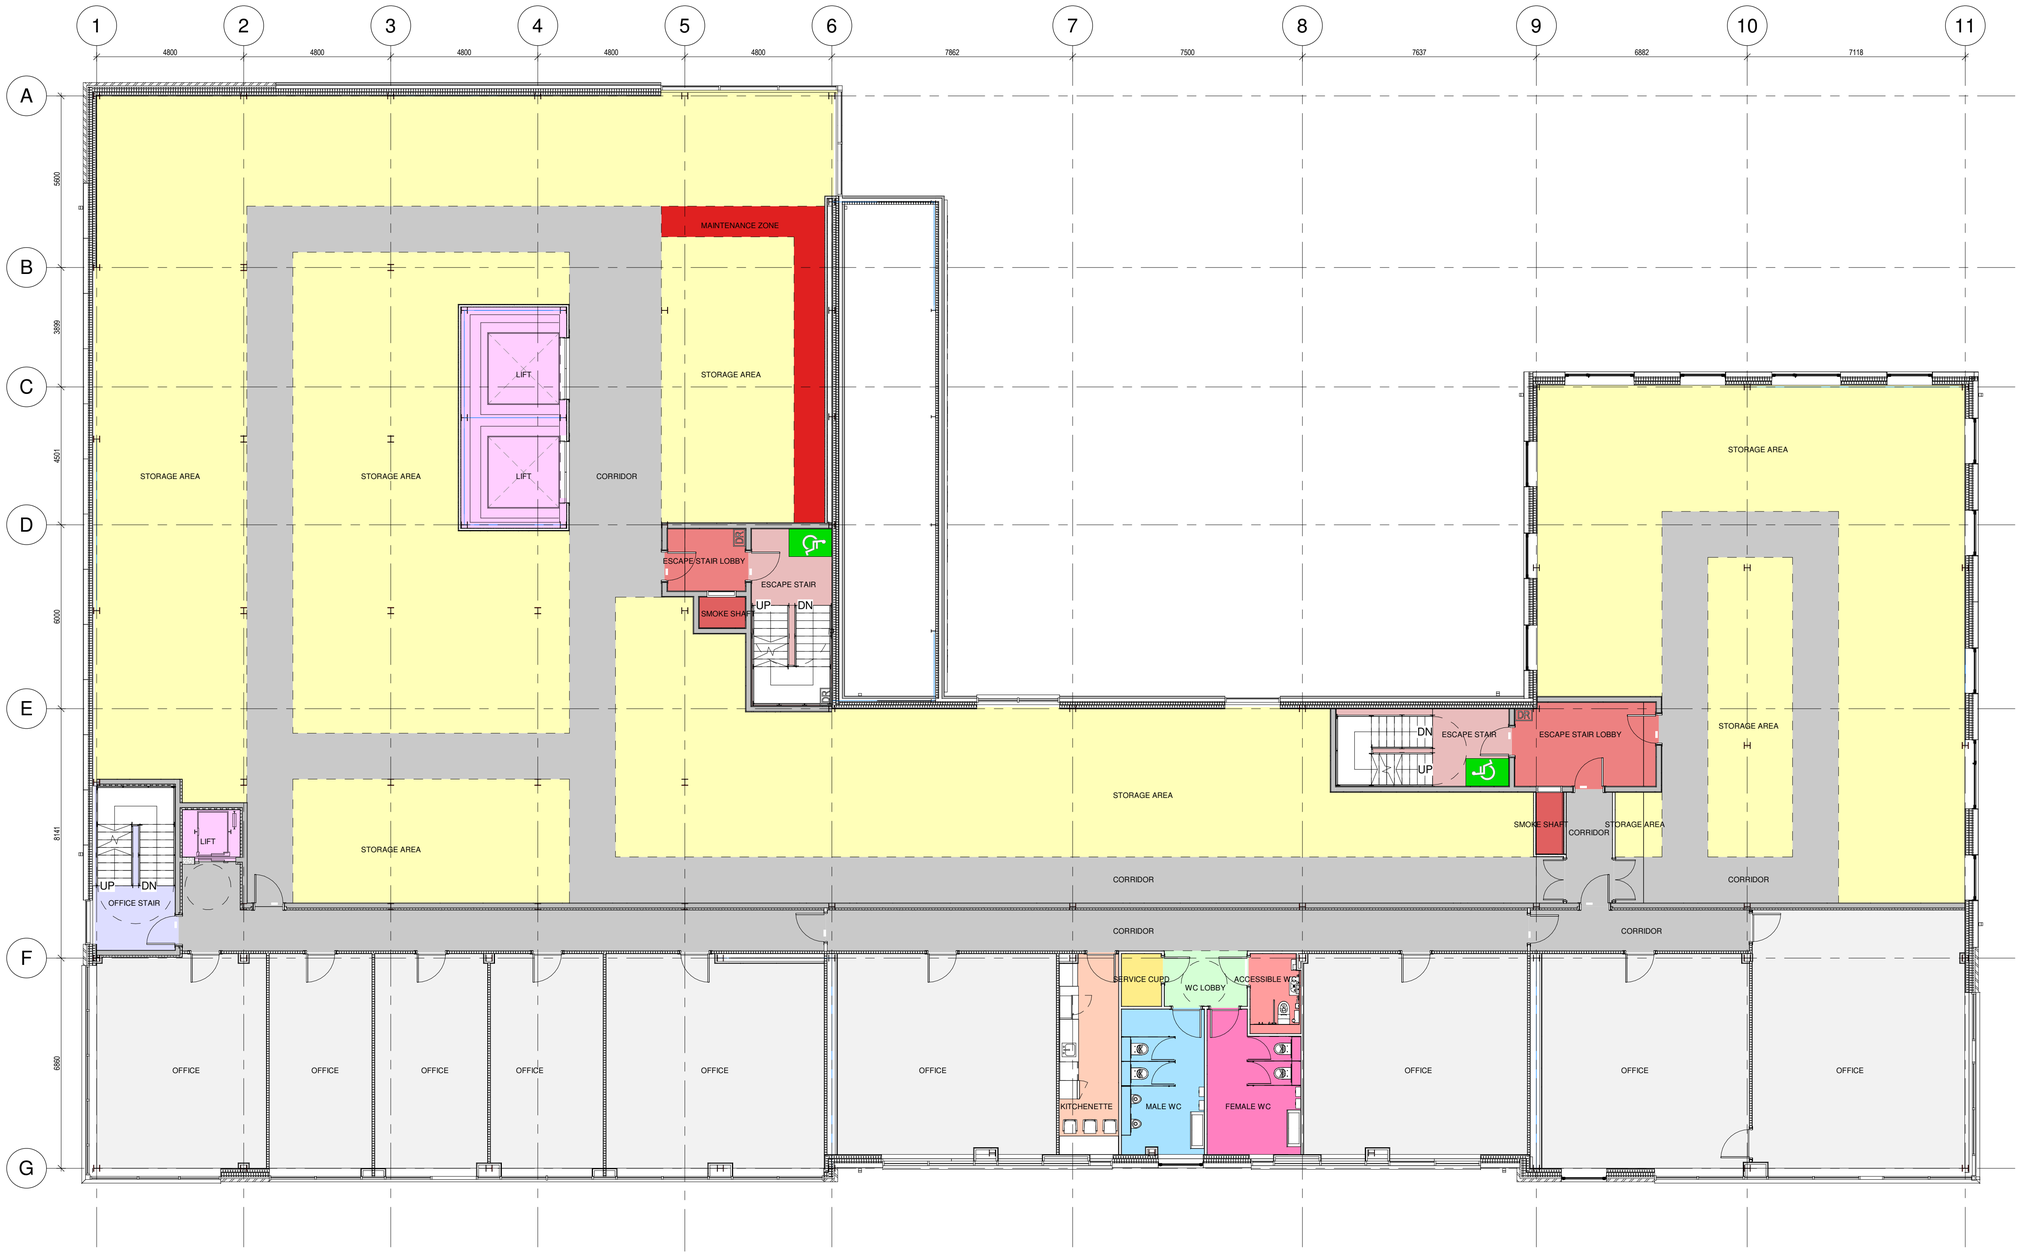

ACCESSIBLE WC
CORRIDOR
ESCAPE STAIR
ESCAPE STAIR LOBBY
FEMALE WC
KITCHENETTE
LIFT
MAINTENANCE ZONE
MALE WC
OFFICE
OFFICE STAIR
SERVICE CUPD
SMOKE SHAFT
STORAGE AREA
WC LOBBY

1 GA Plan - Level 02

1 : 100

0m 2m 4m 6m 8m 10m

1:100 @ A1 1:200 @ A3

Rev	Date	Version Description	Dm	Chk
/	31/07/23	First Issue	EK	

DRAWING FOR PLANNING PURPOSES ONLY

SAFETY, HEALTH AND ENVIRONMENTAL INFORMATION

In addition to the hazards/risks normally associated with the types of work detailed on this drawing, refer to Designers Risk Assessment, note the following :

It is assumed that all works will be carried out by a competent contractor working, where appropriate, to an approved method statement

Use Dimensions - DO NOT SCALE

Contractors Must Verify All Dimensions On Site Before Starting Work

This Drawing Is Copyright

Contractor Logo

Client Logo

DMWR Architects

DMWR Architects Limited
16-18 Hatton Garden
First Floor
London EC1N 8AT

t 0207 870 3779
e mail@dmwr-architects.co.uk
www.dmwr.co.uk

Client
Wharf Store Ltd

Project Name
Wharf Store Shoreham
Kingston Wharf, Shoreham

Drawing Title
Level 02 Proposed GA Plan

Drawing Details

Drawing Status
PLANNING

Drawn By	Drawn Date	Checked By
EK	06/19/23	BM

Drawing Number
3825-PL-1002

North

DMWR Job No.
3825

Scale @ A1
1 : 100

Status Revision
/

ISO A1 Landscape