General Notes:

Do not scale dimensions from this drawing, unless for Planning purposes.

The Contractor is responsible for checking all dimensions on site prior to commencement of the works.

This drawing is to be read in conjuction with the specification.

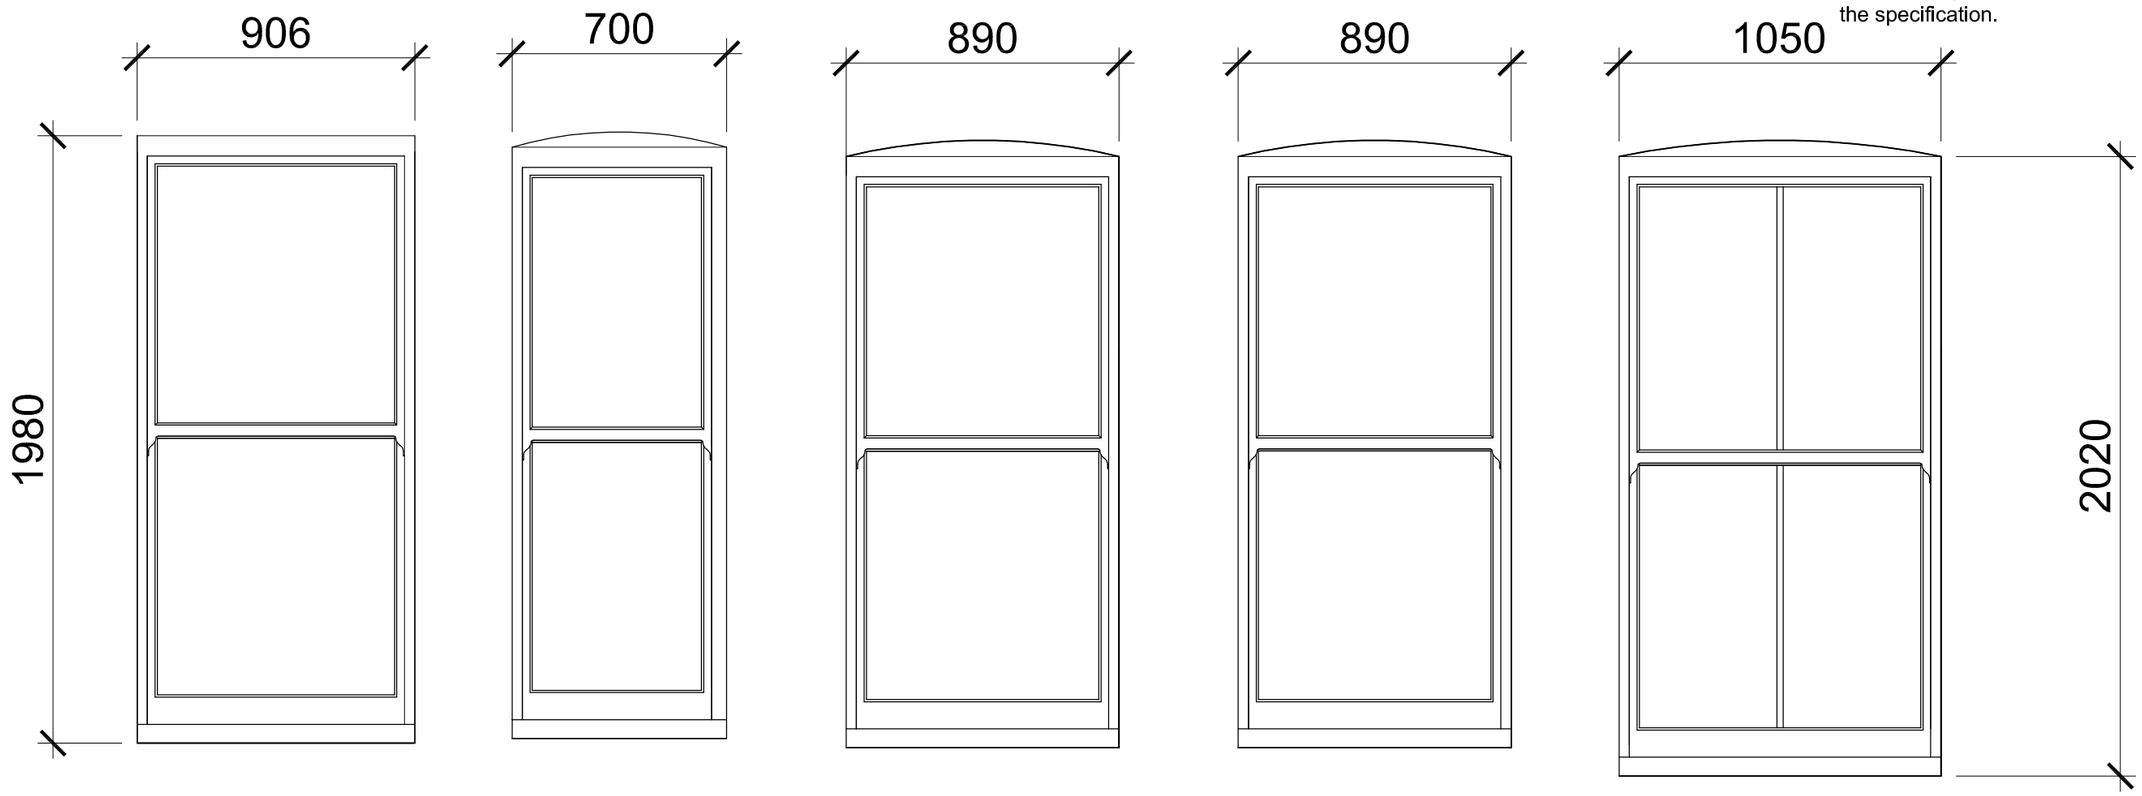

W 4 W 5 W 6 W 7 W 8

PVC vertical sliding sashes

Brian Elstone Surveying Services Ltd
Brian Elstone, MCIOB, IMaPS, MCABE
Building Surveyor and Architectural Consultant
CDM Consultant
1 Herne Court, Station Road, Rustington,
West Sussex, BN16 3BQ
Phone: 01903 784884, Mobile: 07710 593021.
Email: brian@elstone.biz

Client:
Miss V Feeley & Miss C. Hornsey Flats 1 & 3, 40 Rowlands Road, Worthing BN11 3JT

Project:
Replacement windows to flats 1 & 3

Drawing Title:
Proposed PVC Window Elevations sheet 2

Revision	Date	Description

Scale:	Date:	Drawn By:
1:20	09/08/2023	BE

Drawing Number:	Revision:
1609/005	-