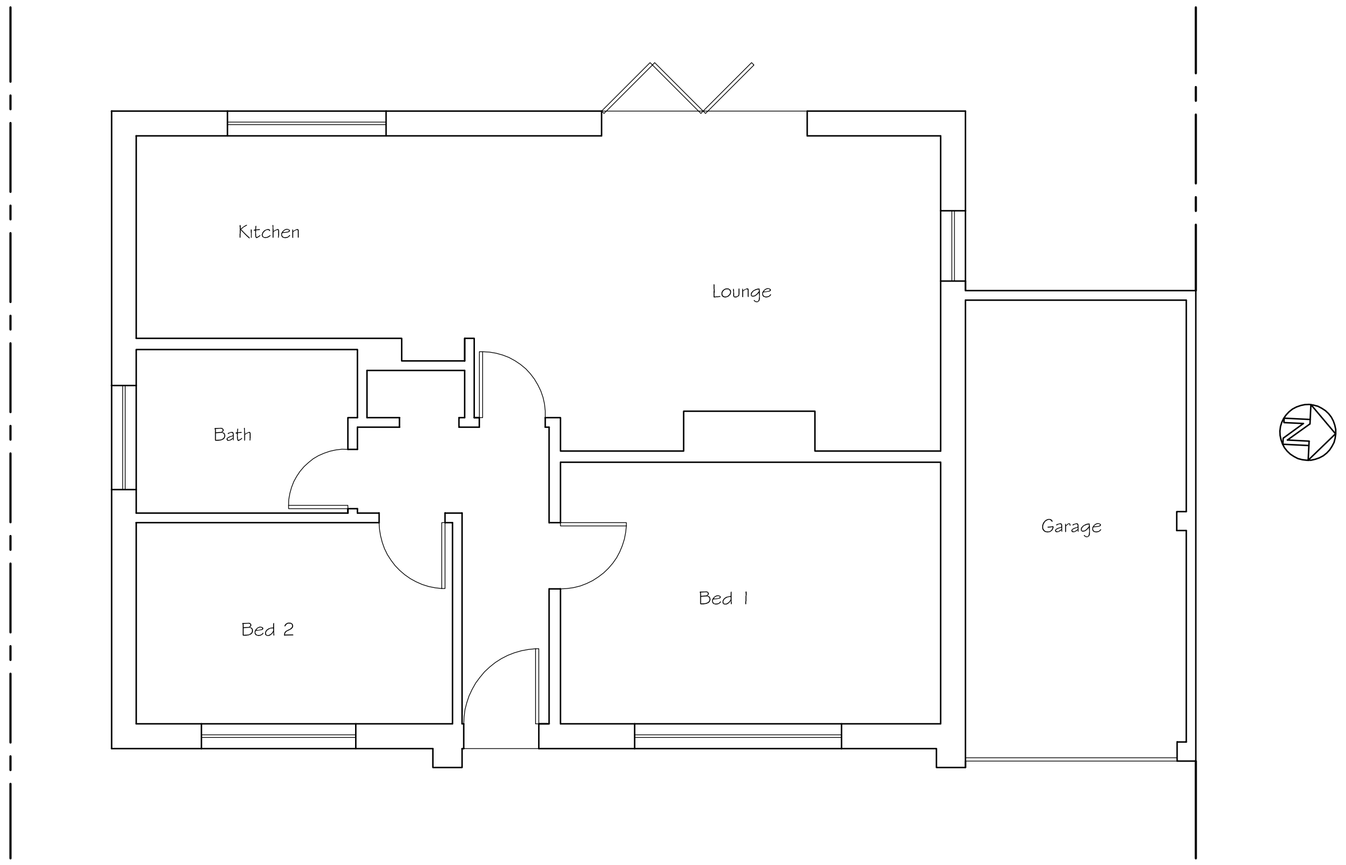

Existing Floor Plan

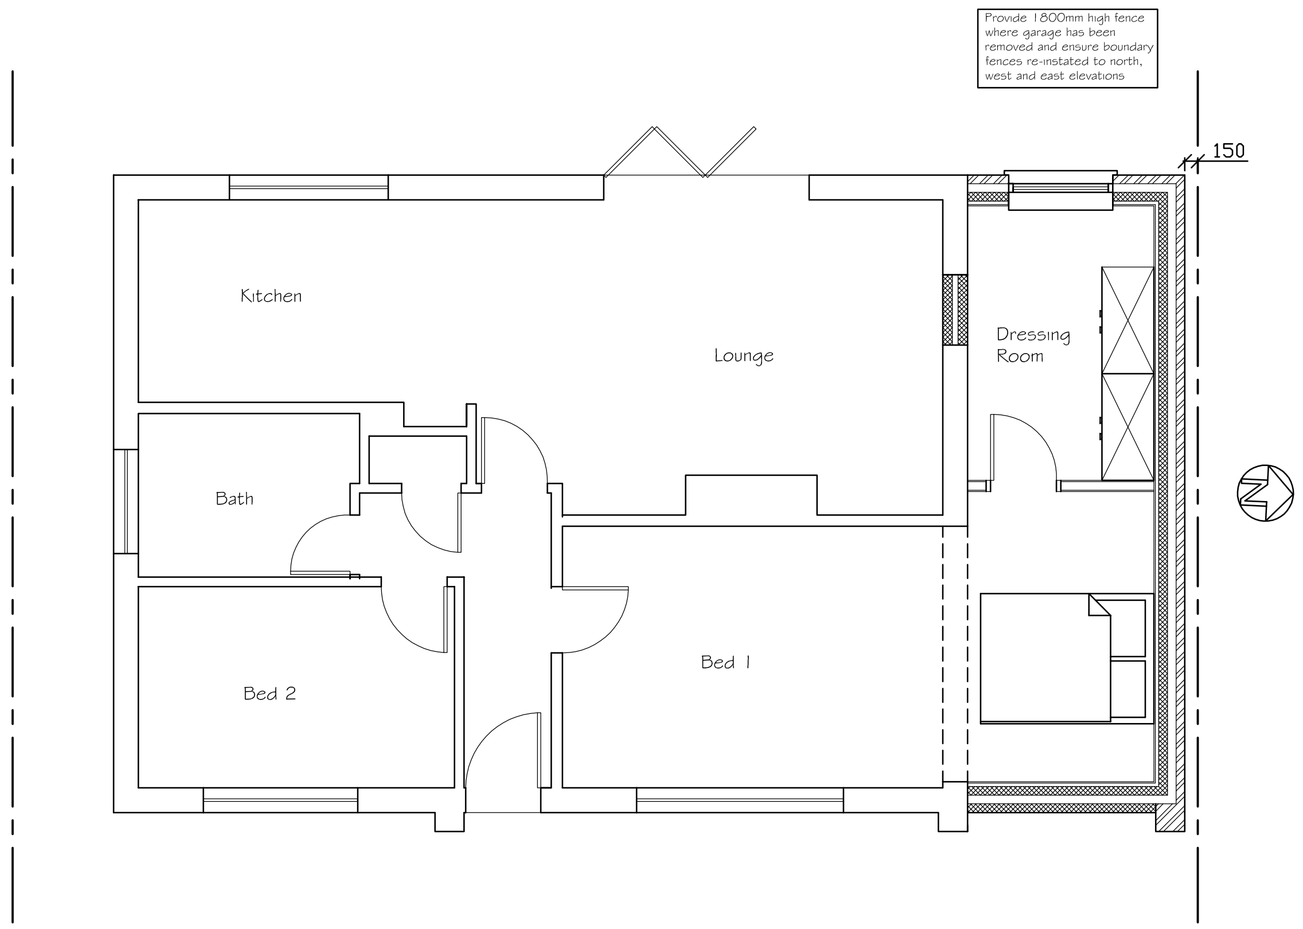

Proposed Floor Plan



SCALE 1:50

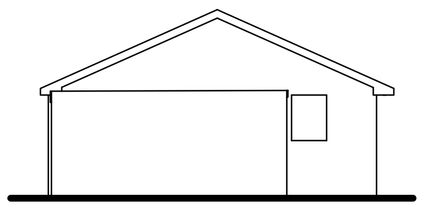

Existing Side (North) Elevation

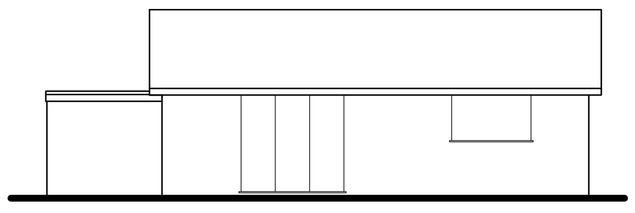

Existing Rear (West) Elevation

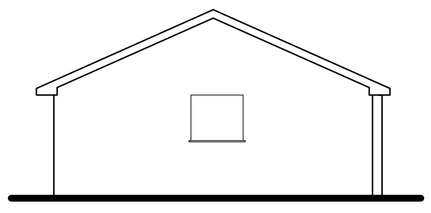

Existing Side (South) Elevation

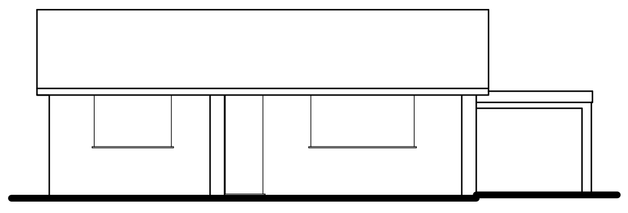

Existing Front (East) Elevation



Existing Roof Plan

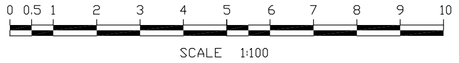

SCALE 1:100

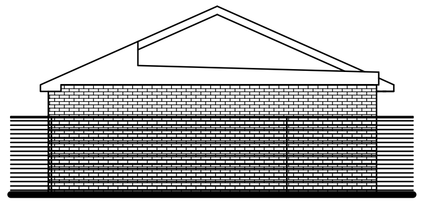

Proposed Side (North) Elevation

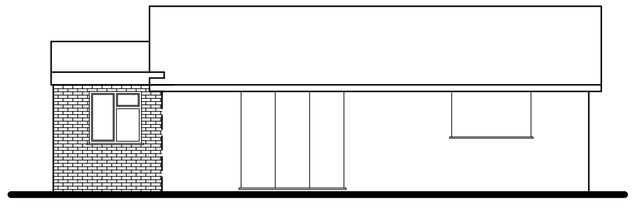

Proposed Rear (West) Elevation

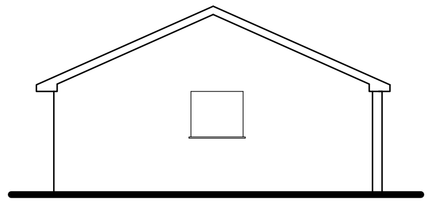

Proposed Side (South) Elevation

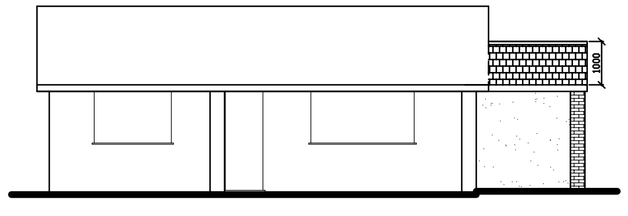

Proposed Front (East) Elevation



Proposed Roof Plan

Tony Rogers
Building Consultants
Address: 40 Dawn Crescent, Upper Beeding
West Sussex, BN44 3WH
Telephone: 01903 815225 Fax: 01903 815225

Rev.	Date:	Revision Description:
A	Oct 2023	Dummy pitch roof raised and fences added
B	Oct 2023	Fence shown on north elevation

Client: Mrs L Bryant

Address: White Cottage
Orchard Avenue
Worthing, West SX
BN14 7QB

Project: Proposed single storey side extension

Scale: 1:50 1:100
Paper Size A1

Date: August 2023

Drawing No: 23/1553/01

Drawn By: AWR

Revision: B