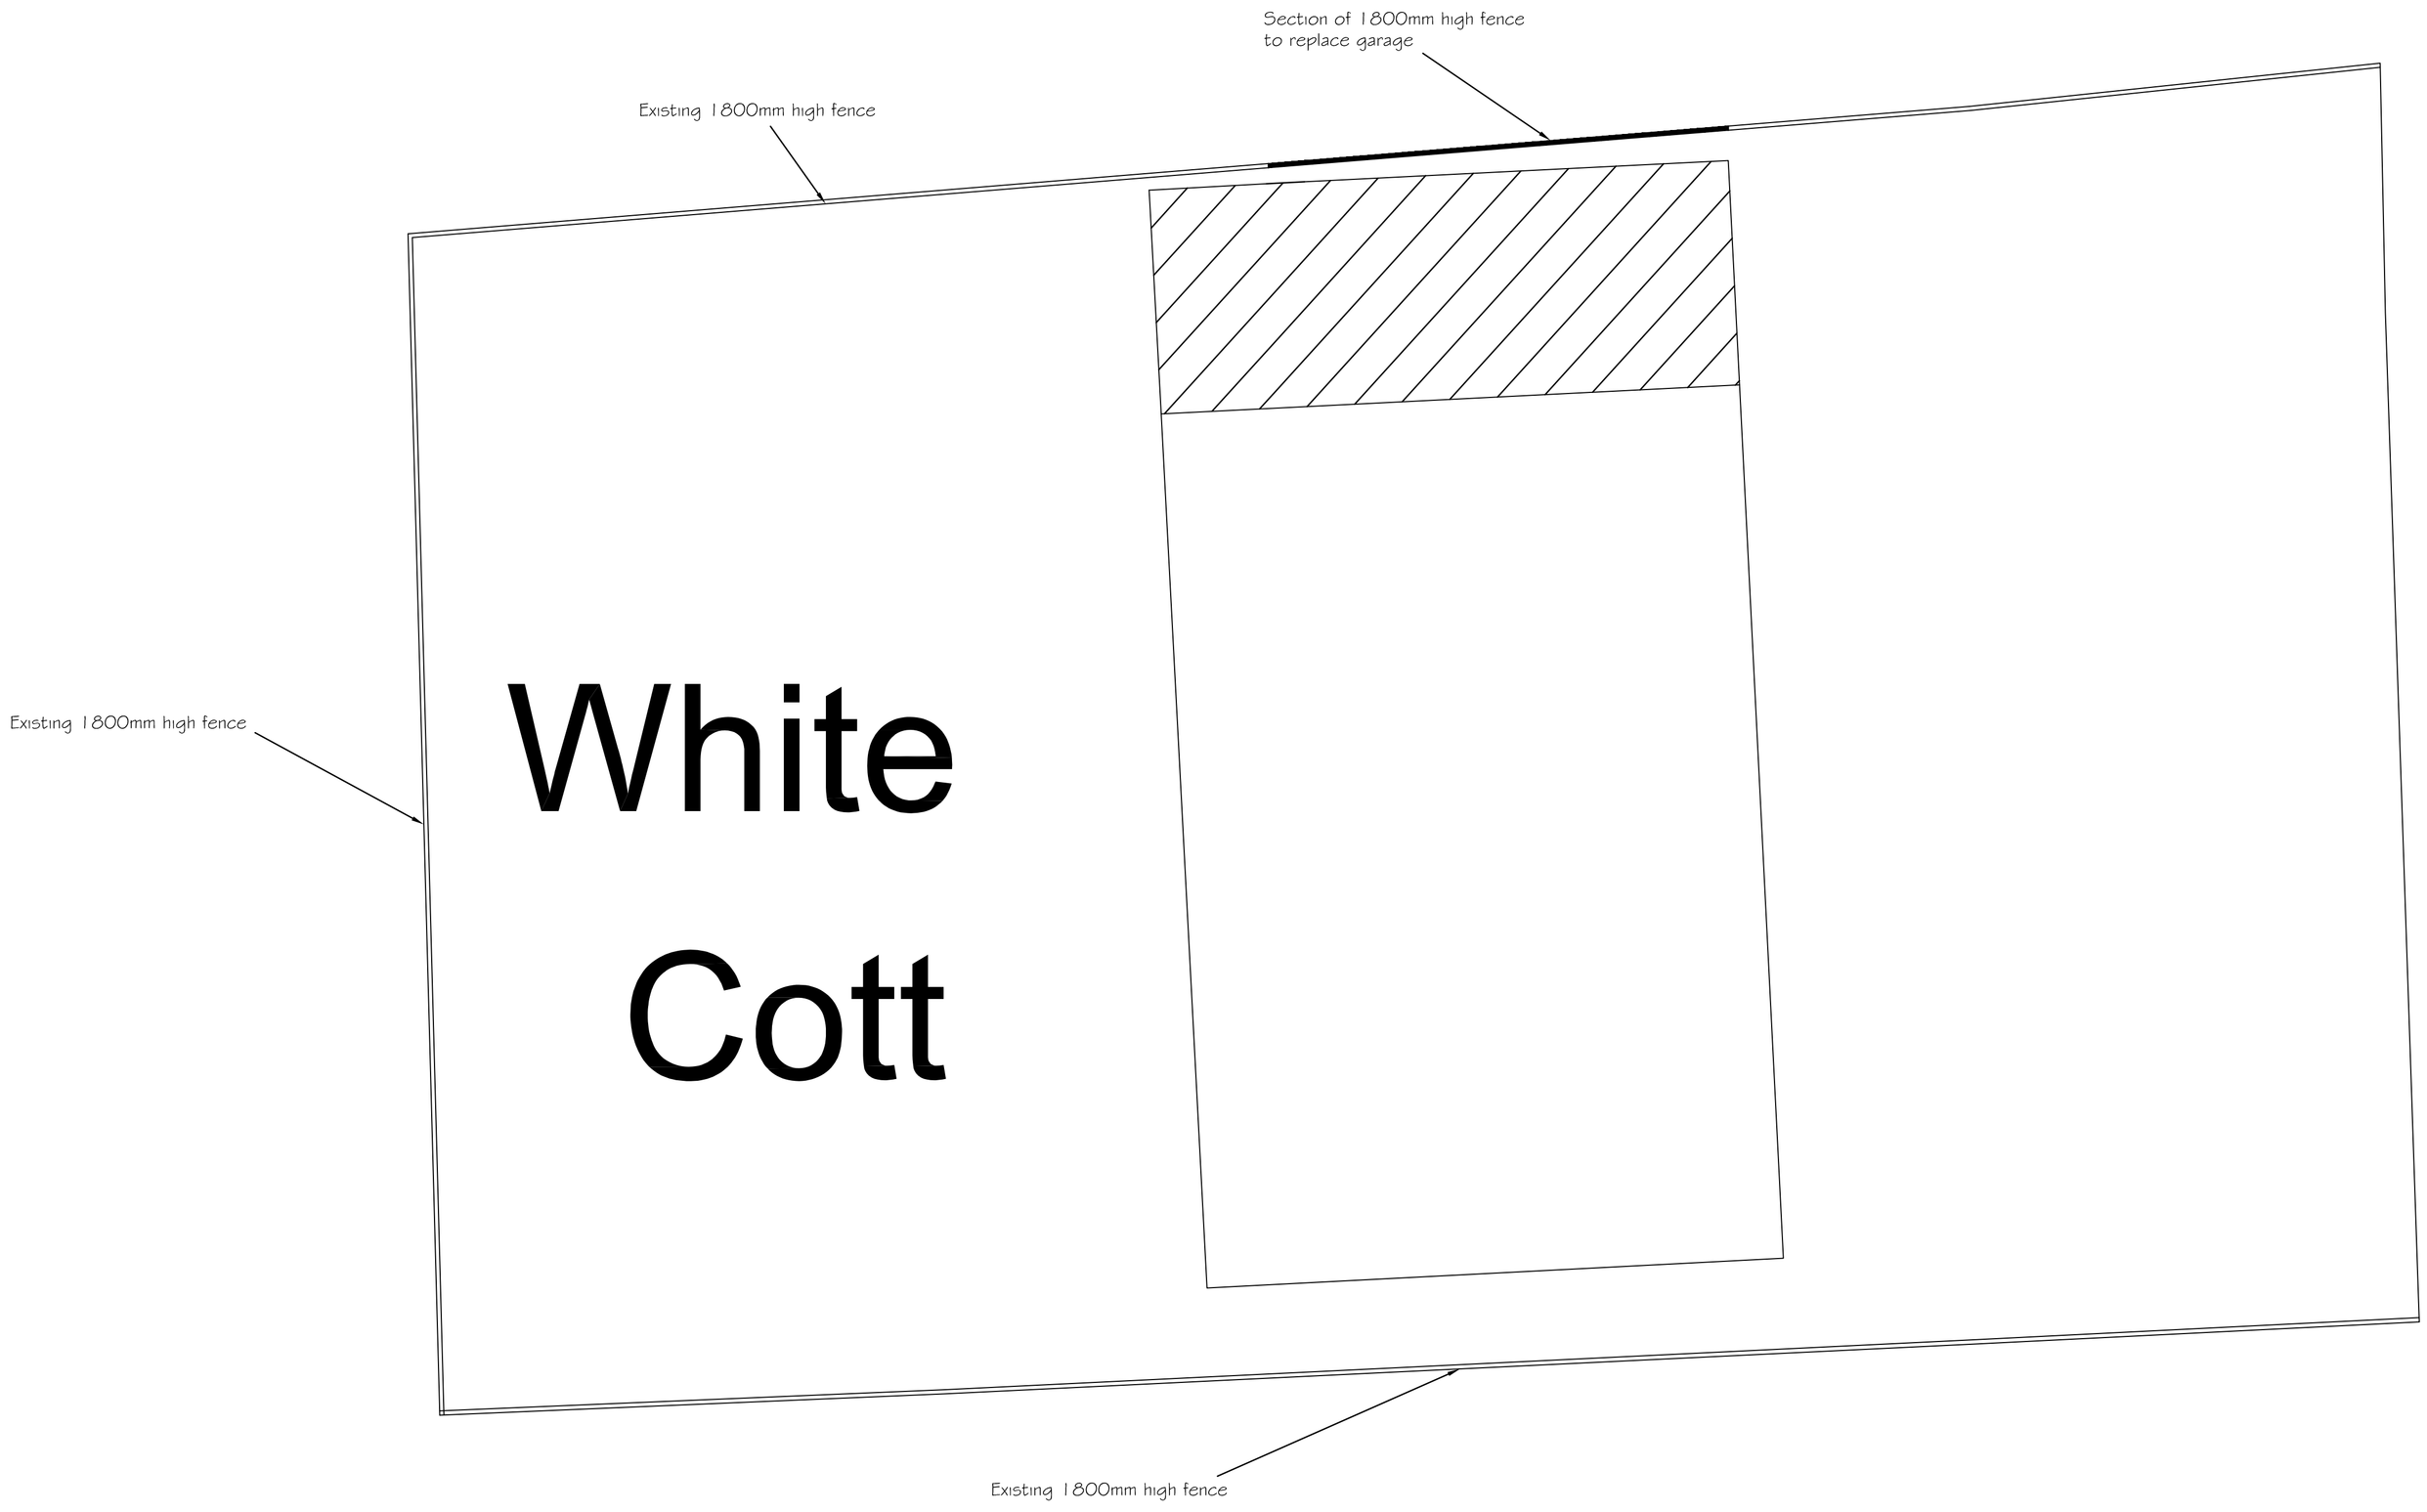

Layout Plan

0 0.5 1 2 3 4 5 6 7 8 9 10

SCALE 1:50

Tony Rogers
Building Consultants
Address: 40 Dawn Crescent, Upper Beeding
West Sussex, BN44 3WH
Telephone: 01903 815225 Fax: 01903 815225

Rev.	Date:	Revision Description:

Client: Mrs L Bryant

Address: White Cottage
Orchard Avenue
Worthing, West SX
BN14 7QB

Project: Proposed single storey side extension

Scale: 1:50
Paper Size A1

Date: August 2023

Drawing No: 23/1553/04

Drawn By: AWR

Revision: