

APPROVED PROPOSED REAR ELEVATION
SCALE 1:100

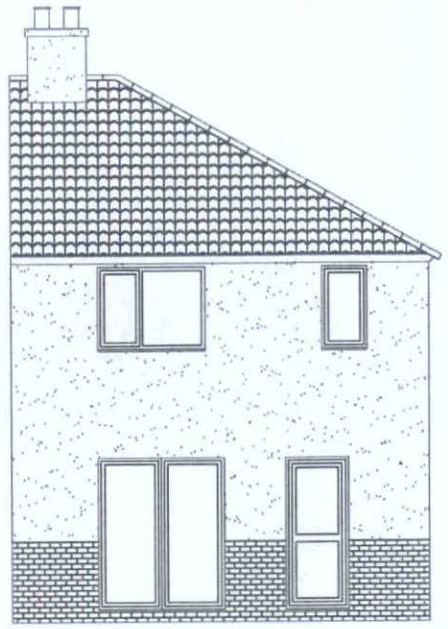

EXISTING REAR ELEVATION
SCALE 1:100



PROPOSED AMENDED REAR ELEVATION
SCALE 1:100

NOTES
1. -

REV		DE	DR	DATE
-	ISSUE FOR PLANNING	AT	SN	18-05-12

DESIGNED BY	DRAWN BY	REVIEWED BY
SN	AT	MR A THROWER
DATE 18/05	DATE 18/05	DATE 18/05

SCALES @ A3 SIZE	ISSUE STATUS
AS SHOWN	PLANNING

55 ADUR DRIVE
SHORHAM-BY-SEA

EXISTING & PROPOSED
ELEVATIONS
For Revised Window Size

APPLICATION REF: 1635679 v1

DRAWING NUMBER	REV.
PL/004	-

mm 10mm 0 mm -10mm