


PROPOSED ROOF PLAN
SCALE 1:100

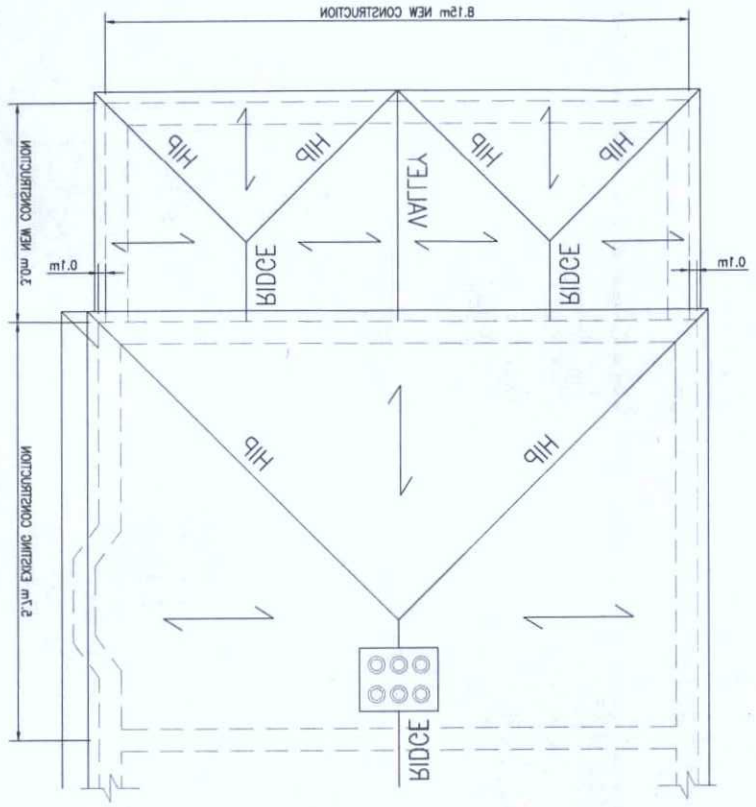


EXISTING ROOF PLAN
SCALE 1:100

= SPAN OF ROOF RAFTERS

| REV | | DE | DR | DATE |
|---|---|---|---|---|
| C | NORTH FACING ELEVATION REVISED | SN | MQ | 02.02.12 |
| B | ISSUE FOR PLANNING | SN | MQ | 26.01.12 |

| DESIGNED BY | DRAWN BY | REVIEWED BY |
|---|---|---|
| SN | MBQ | MR A THROWER |
| DATE 11/11 | DATE 11/11 | DATE 11/09 |
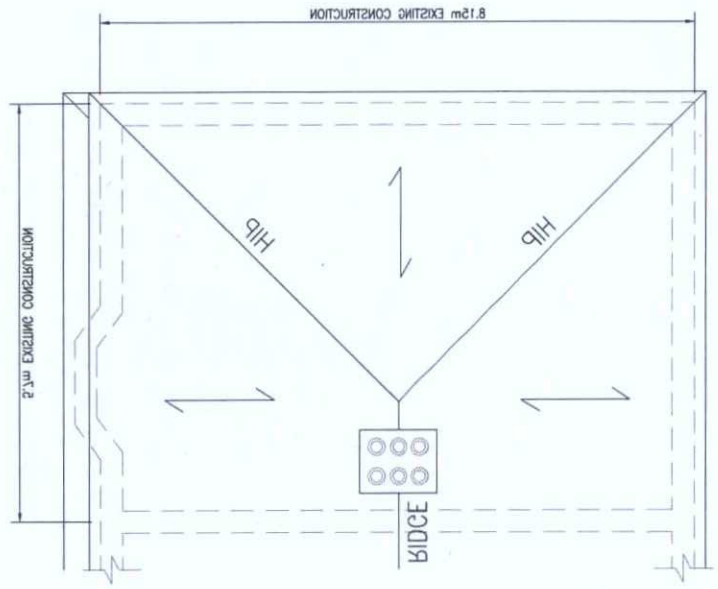
| SCALES @ A3 SIZE | ISSUE STATUS |
|---|---|
| AS SHOWN | PLANNING |

55 ALDUR DRIVE
SHORHAM-BY-SEA

EXISTING & PROPOSED
ROOF PLAN

APPLICATION REF: 1635679 v1

| DRAWING NUMBER | REV. |
|---|---|
| PL/003 | C |

NOTES

-10mm 0 10mm