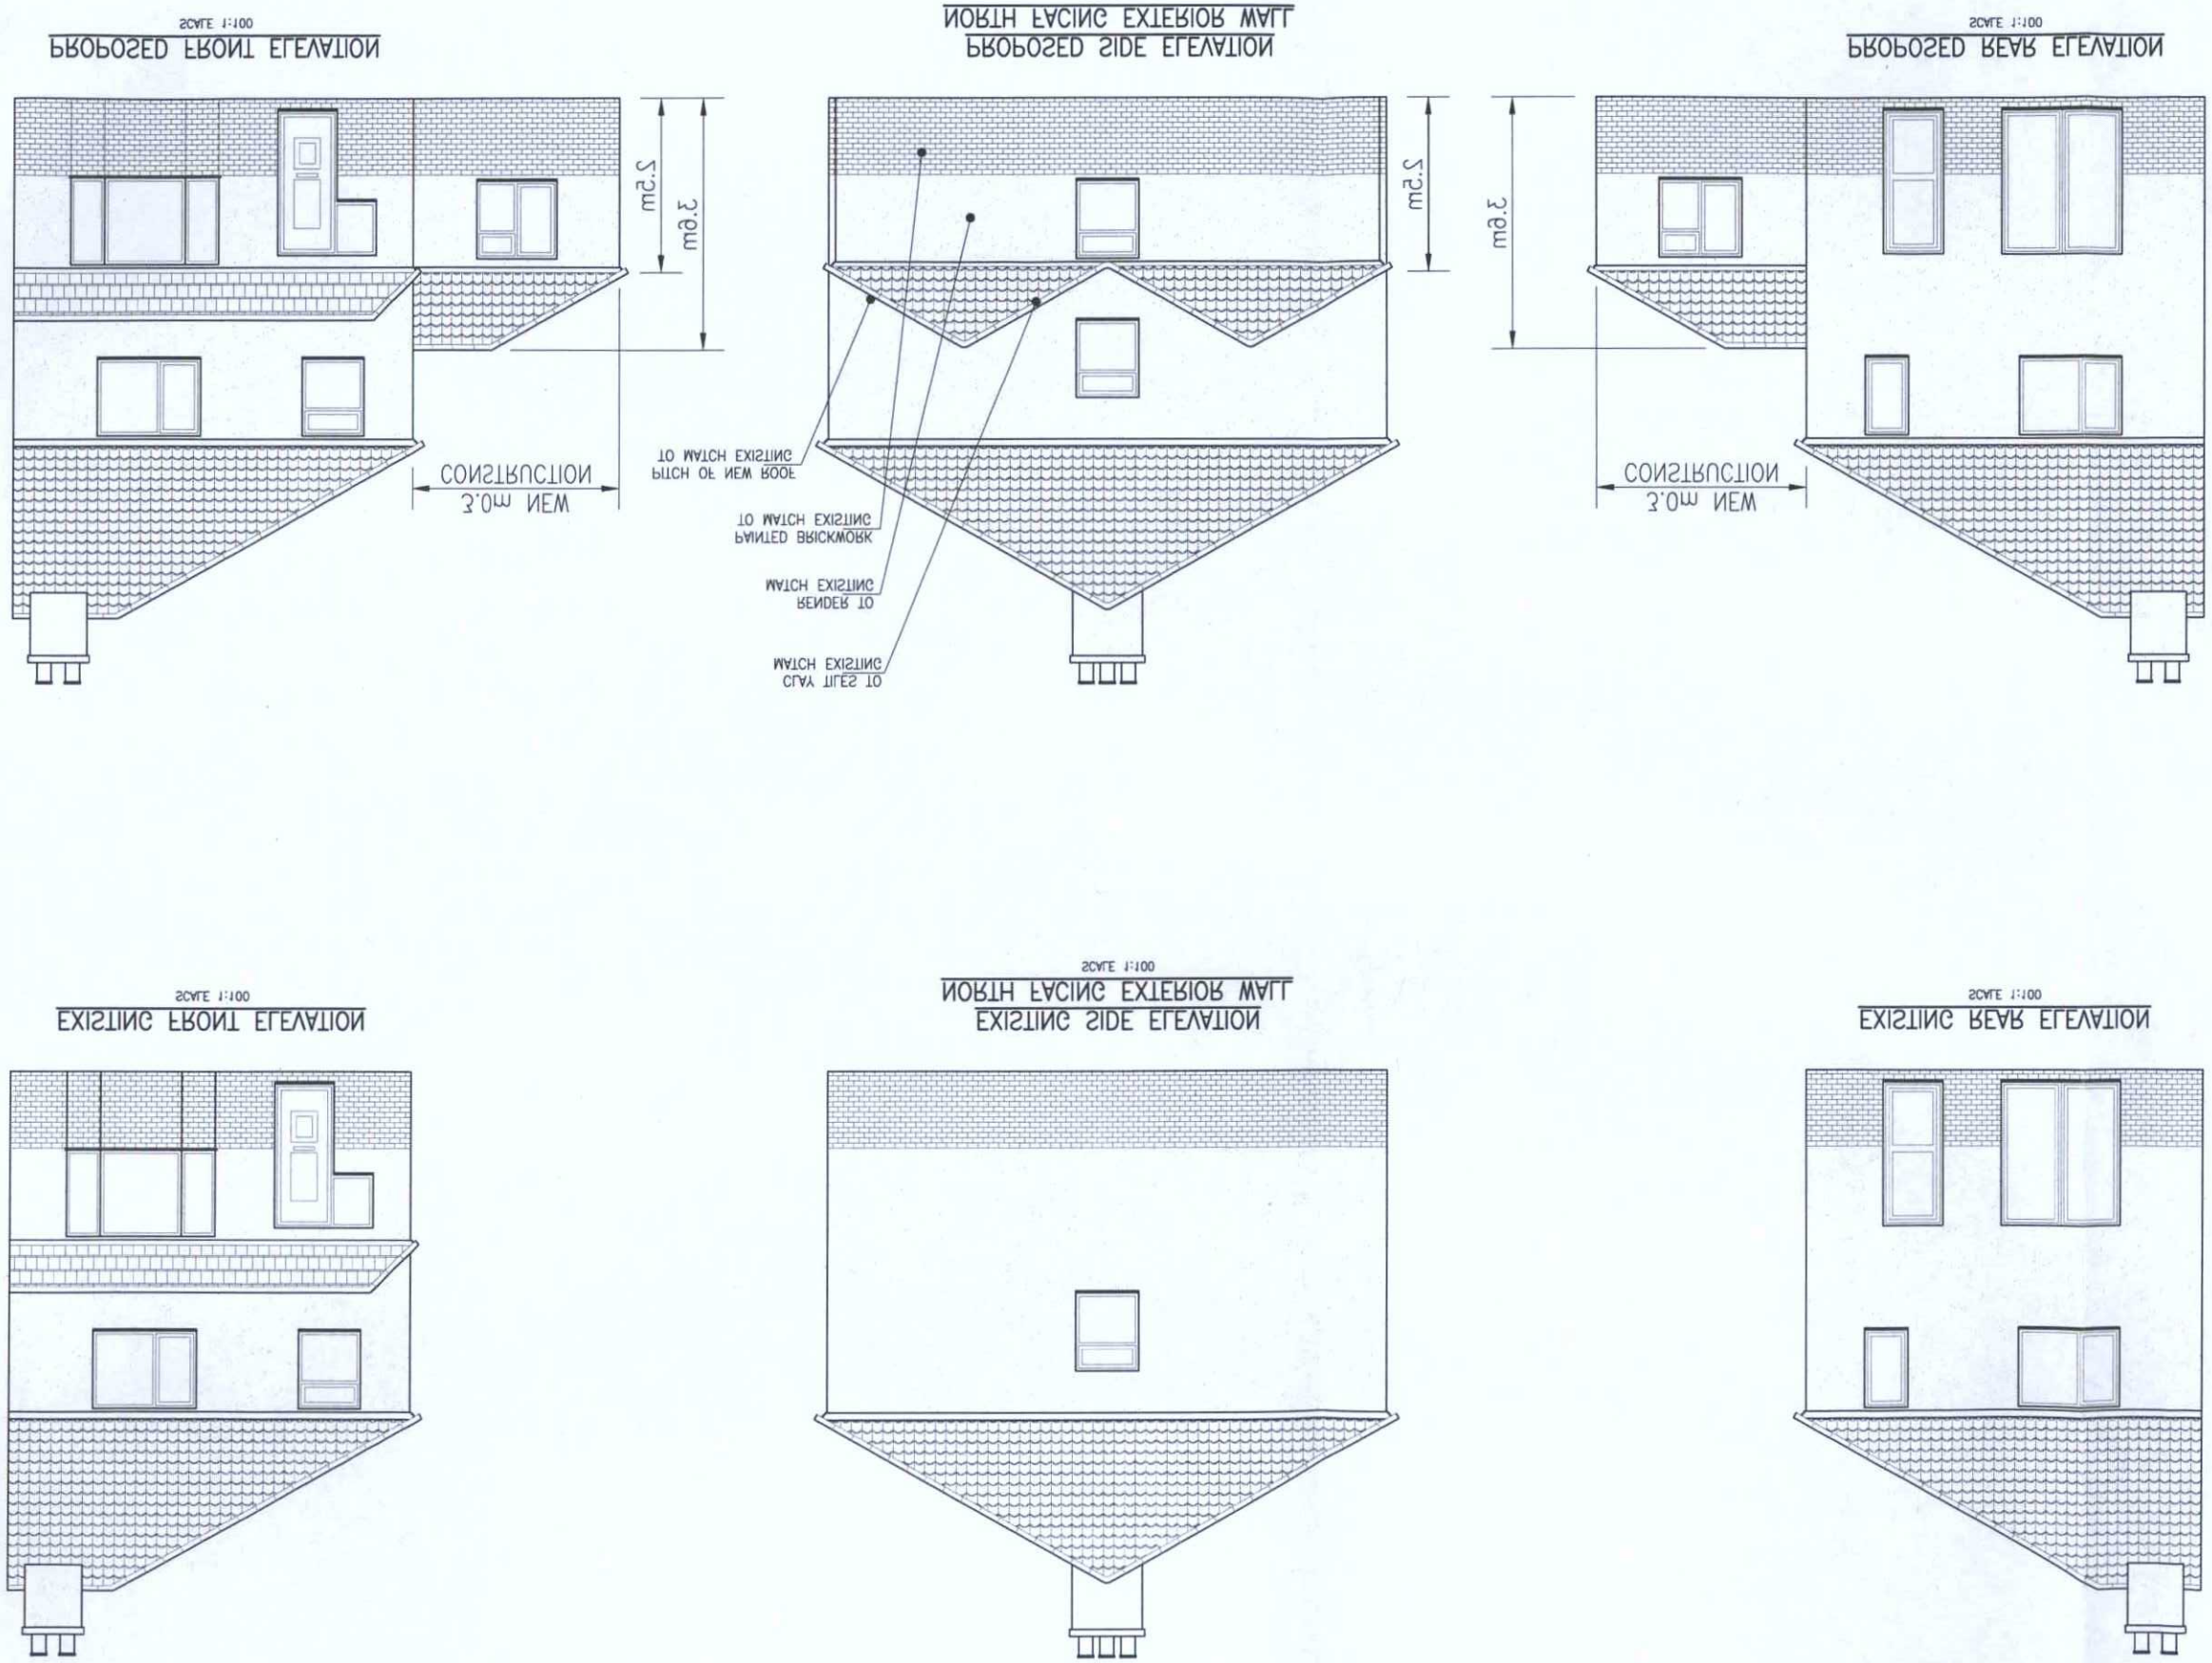

DRAWING NUMBER	PL/002
REV.	C

APPLICATION REF: 1635679 v1

EXISTING & PROPOSED ELEVATIONS

SHORHAM-BY-SEA 55 ALDUR DRIVE

SCALES @ A3 SIZE	AS SHOWN
ISSUE STATUS	PLANNING
DESIGNED BY	SN
DRAWN BY	MBO
REVIEWED BY	MR A THROWER
DATE	11/11
DATE	11/11
DATE	11/09

REV		DE	DR	DATE
-	ISSUE FOR PLANNING	SN	MO	30.11.11
A	PROPOSED ROOF PITCH AND WINDOWS REVISED	SN	MO	08.12.11
B	PROPOSED ROOF VALLEY REVISED	SN	MO	26.01.12
C	NORTH FACING ELEVATION REVISED	SN	MO	02.02.12

NOTES

1. -

mm01 0 mm01-