
REVISION B - BALCONY EXTENDS, FLAG MAST MOVED, WALL FINISH CHANGED TO BRICK/RENDER.

REVISION C - DOOR TO CLASSROOM MOVED.

NEW FLAG MAST ON BALCONY - TO BE USED ONLY FOR THE DISPLAY OF THE CLUB FLAG AND RACING SIGNALS - NOT COMMERCIAL ADVERTISING.

RATHBONE · MILLER
architecture and project management
The Old Tannery, Tanyard Lane, Steyning, West Sussex BN44 3RJ
Telephone: 01903 879873
Facsimile: 01903 879874

Project:	SHOREHAM SAILING CLUB
Client:	SHOREHAM SAILING CLUB
Description:	PROPOSED PLANS (G) & ELEVATIONS.
Dwg No:	14307 - 102 C
Scale:	1:100
Drawn by:	PF.

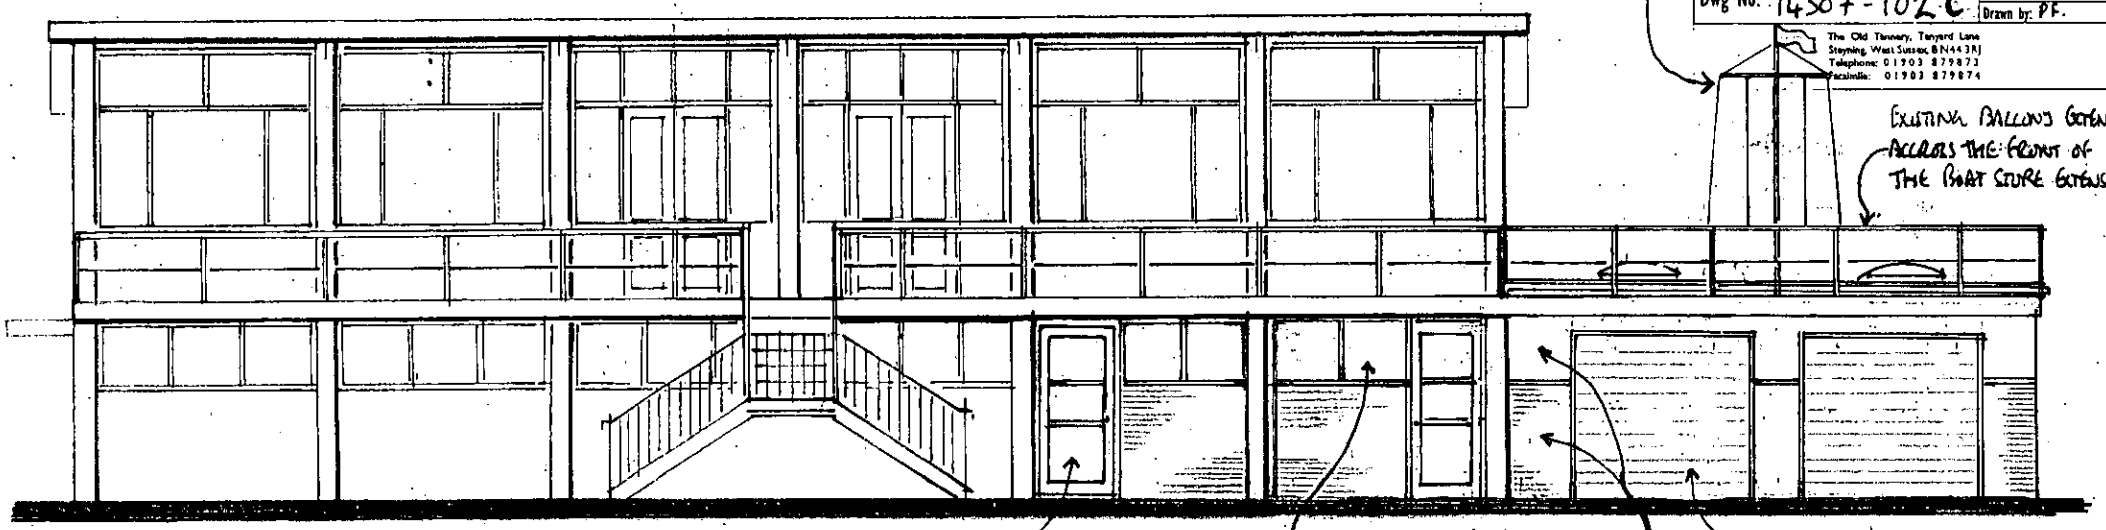


SOUTH EAST - FRONT ELEVATION - **PROPOSED.**

ADUR & WORTHING PLANNING SERVICES


PLAN | AWDM/0633/12

DATE RECEIVED 31/05/2012.

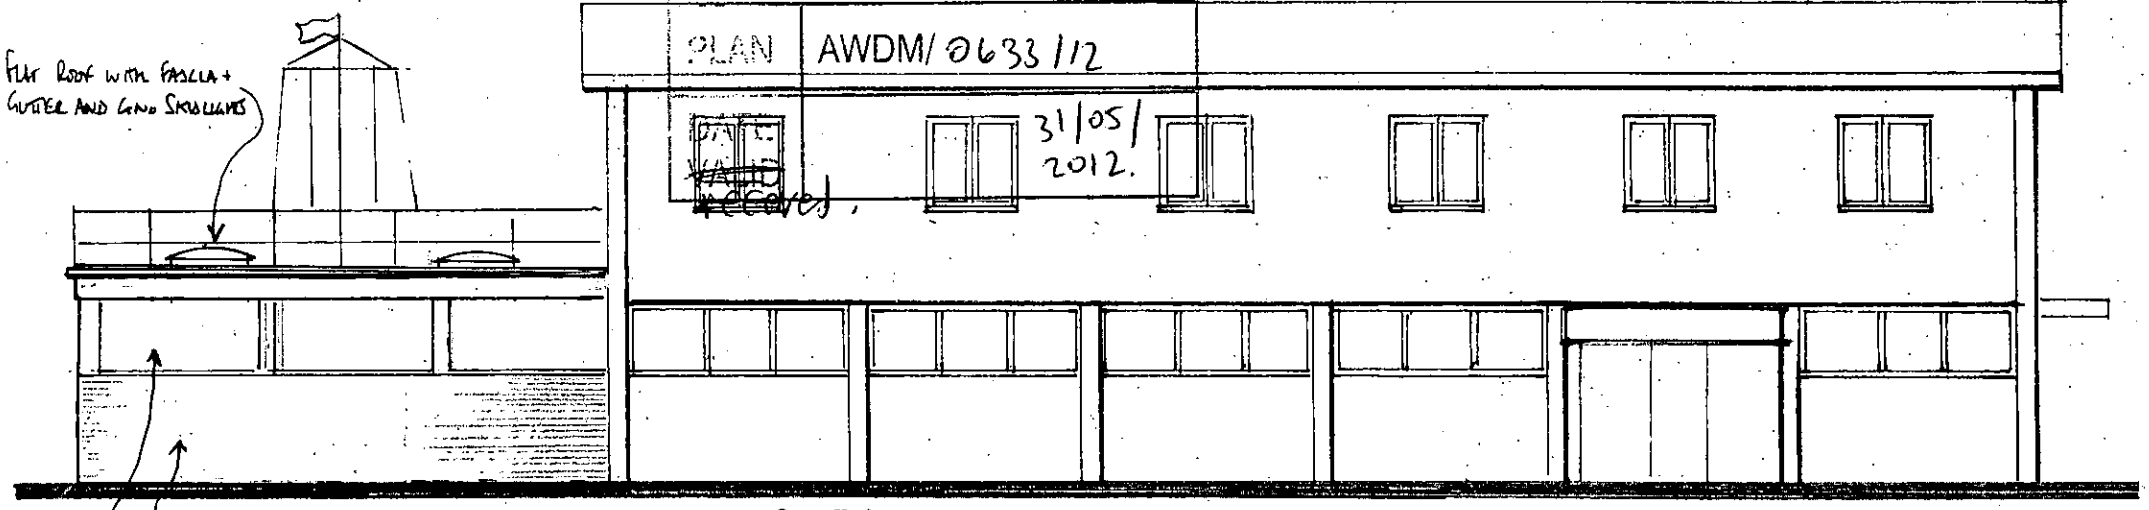


NORTH WEST - REAR ELEVATION - PROPOSED.

PROPOSED EXTENSION & ALTERATION TO FORM NEW BOAT STORE & CLASSROOM.

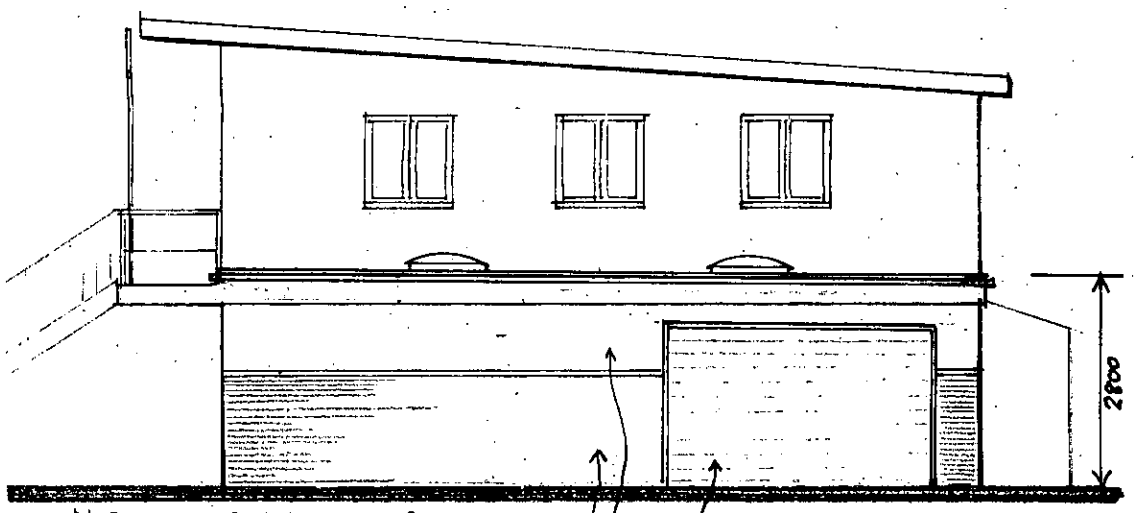

NORTH EAST - SIDE ELEVATION - **PROPOSED**

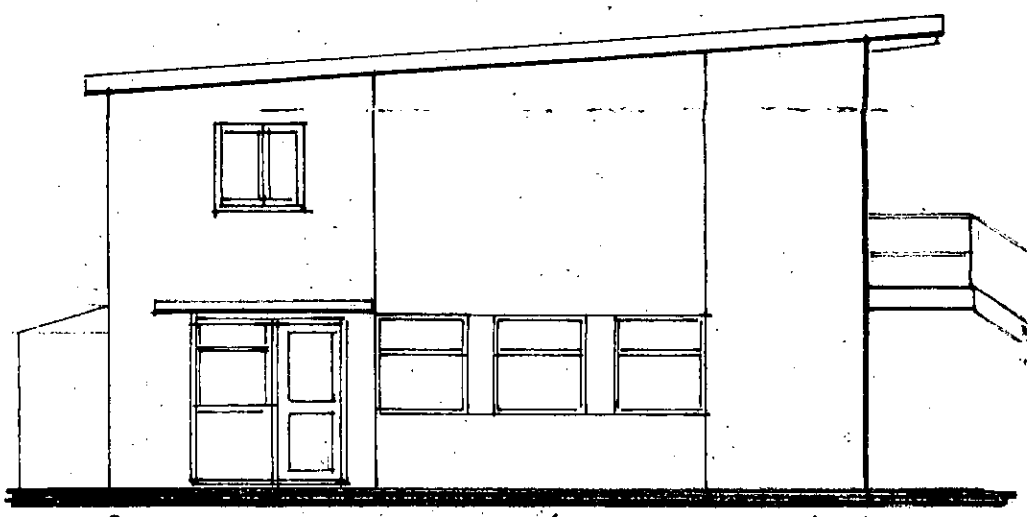

SOUTH WEST - SIDE ELEVATION - **PROPOSED** (NO CHANGES TO THIS ELEVATION)

STEEL UP + OVER BOAT DOOR.
PAINTED RENDER FINISH WALLS.
FACING BRICK TO MATCH EXISTING.

GROUND FLOOR PLAN - **PROPOSED.**

PROPOSED GROUND FLOOR PLAN & ELEVATIONS

SHOREHAM SAILING CLUB · HARBOUR WAY · SHOREHAM-BY-SEA · BN43 5HZ.