
PROPOSED ELEVATIONS 1:100 @ A3




FRONT

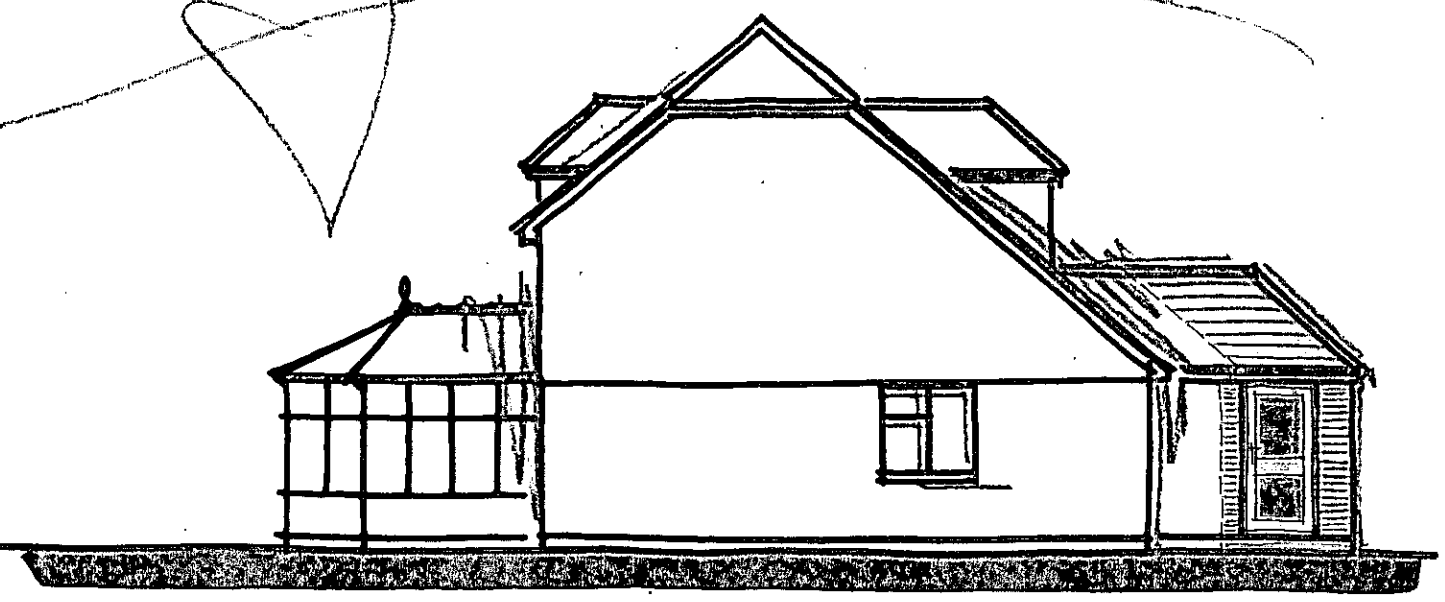


SIDE

Wayne Gander MCIAT
Architectural Technologist
98 Durrington Lane
Worthing
West Sussex BN13 2RQ
Tel/Fax 01903 694817

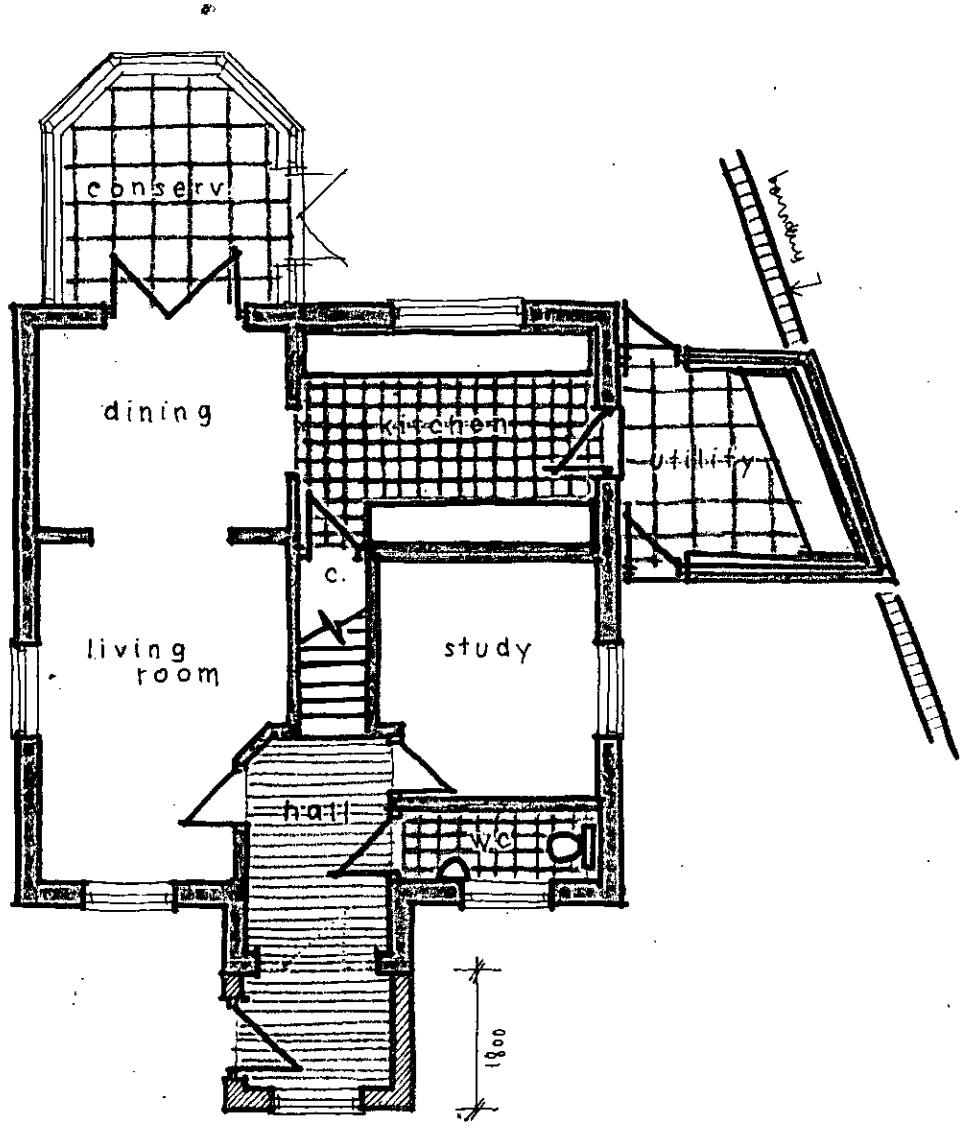

GROUND FLOOR PLAN 1:100

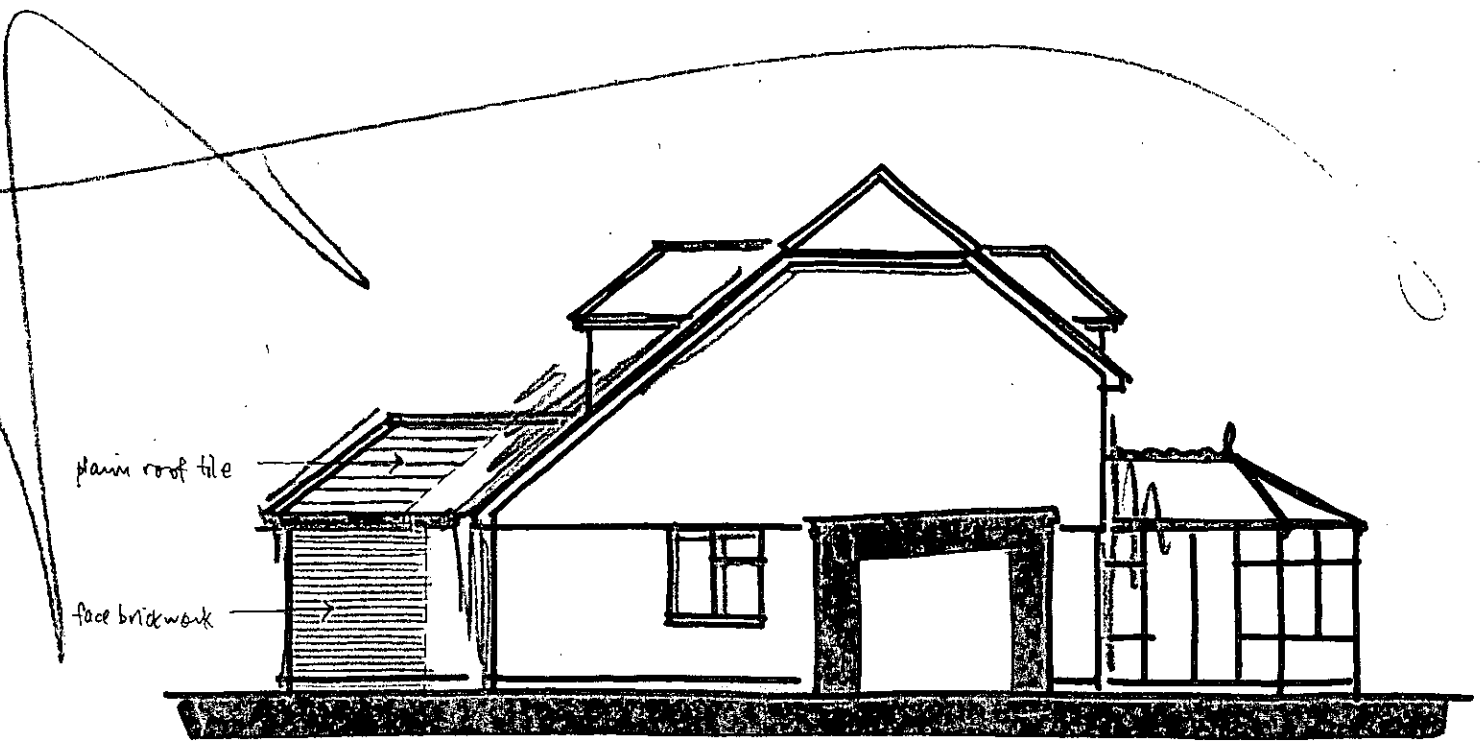

SIDE

ADUR & WORTHING PLANNING SERVICES	
PLAN	AWDM/ 0568/12
DATE VALID	- 1 MAY 2012

12a DOWNLAND CLOSE, SOUTHWICK

Proposals 02 Feb 2012