

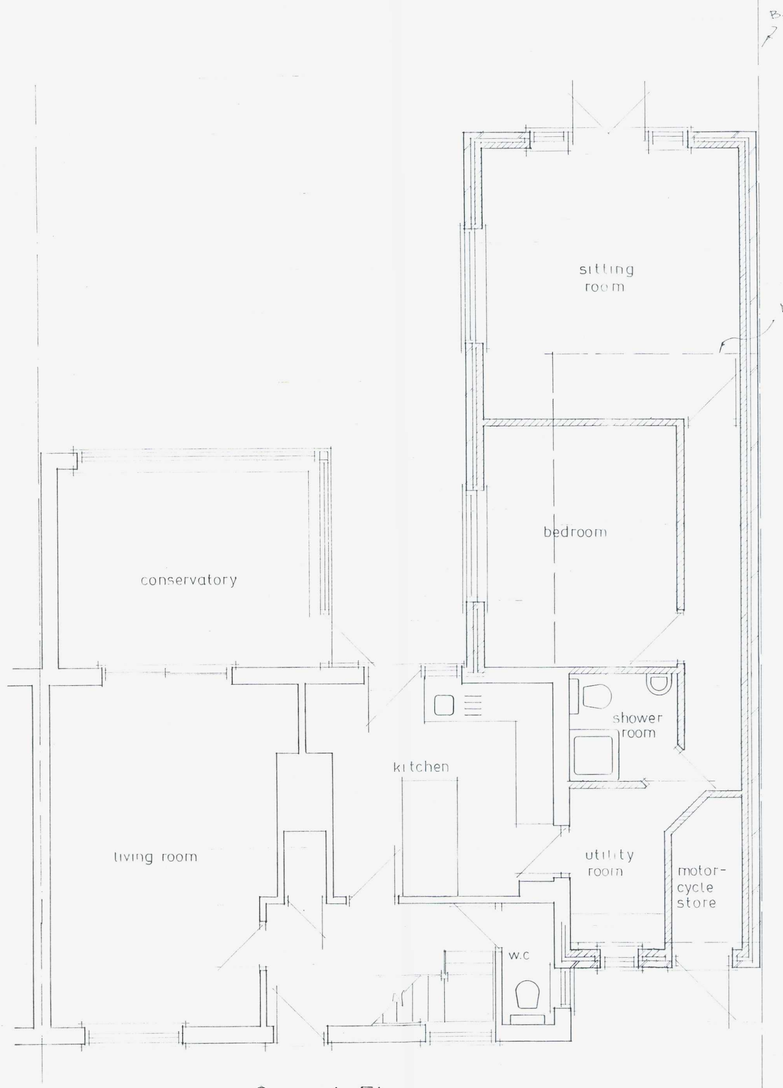



Ground Floor

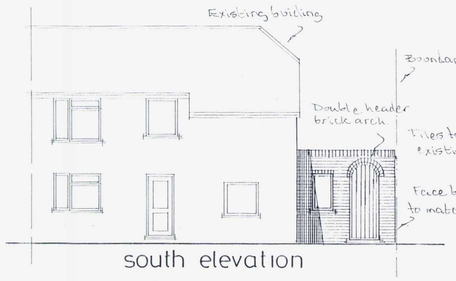

south elevation

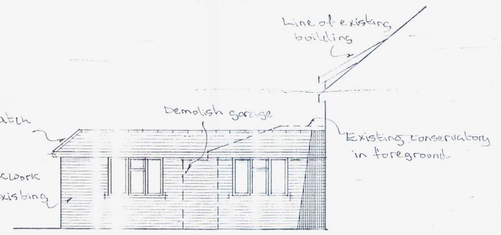

west elevation

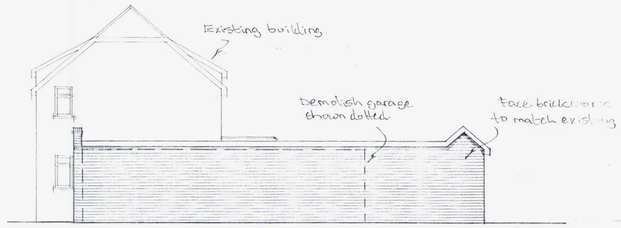

east elevation



north elevation



Block Plan 1:500



Site Plan 1:1250

B	29.6.12	Brick Arch Added to Front
A	15.6.12	Front Elevation Revised
	Date	Revisions

(C) copyright

ADUR & WORTHING PLANNING SERVICES
APPN NO. AWDM/0673/12
RECEIVED
VALID 25 JUN 2012

Client
Mr&Mrs Minall.

Job Title
Proposed Extension

Drawing Title
13 Williams Road
Shoreham

Scale 1:50 1:100

Date | Drawn by

Drg No. 477/03

Rev. A