

West Elevation | North Elevation | East Elevation | South Elevation

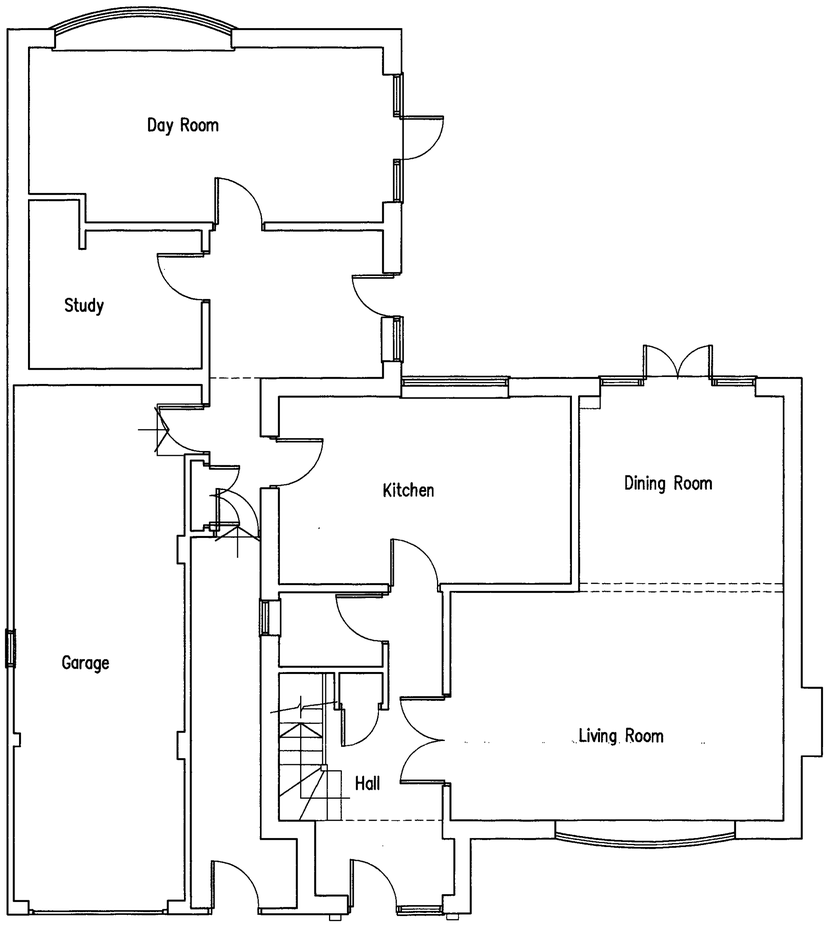

~~Proposed~~ Ground Floor Plan
existing

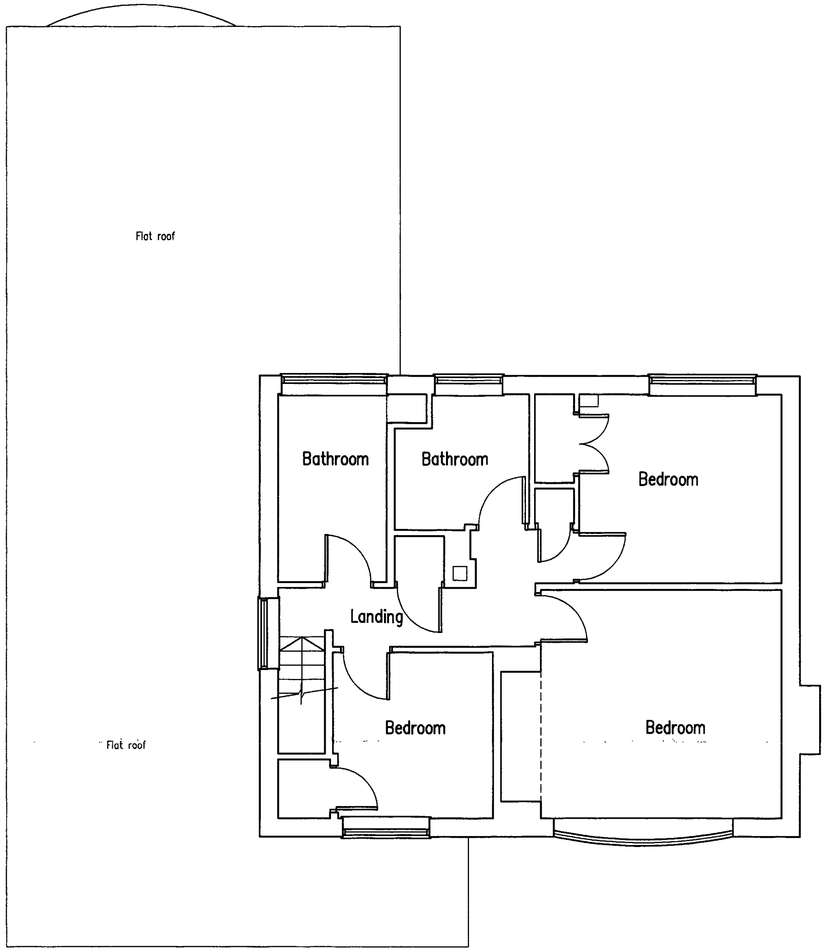

~~Proposed~~ First Floor Plan
existing

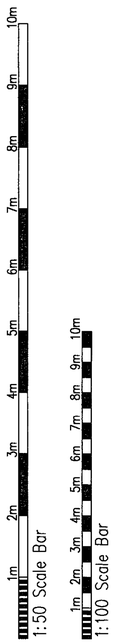

ADUR & W... PLANNING ...
PLAN: WDM/ 0506 | 13
DATE VALID: 25 APR 2013

rja Planning & Building Consultants Ltd.
16 Greenacres
Shoreham-By-Sea
West Sussex
BN43 5WY
t/f: 01273 467297 mob: 07971 375739
e: rex@rjapbc.co.uk web: www.rjapbc.co.uk

Chartered Institute of Architectural Technologists

PROJECT: Rivington, The Street, Shoreham-By-Sea		
DRAWING TITLE: Existing Floor Plans & Elevations		
CLIENT: Mr S True & Ms J Hockley	DWG NO: 13428-02	REVISION:
SCALE: 1:50, 1:100 @ A1	DATE: 08.04.13	DRAWN: rex