

West Elevation

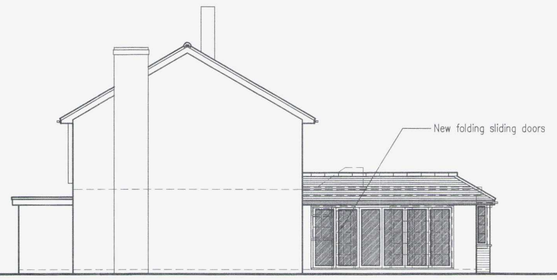

North Elevation



East Elevation

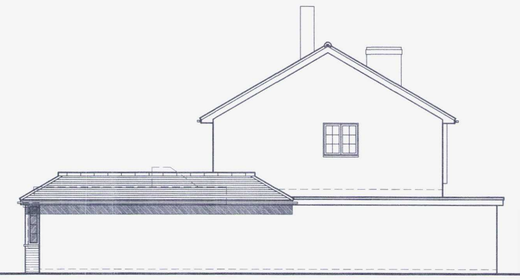

South Elevation

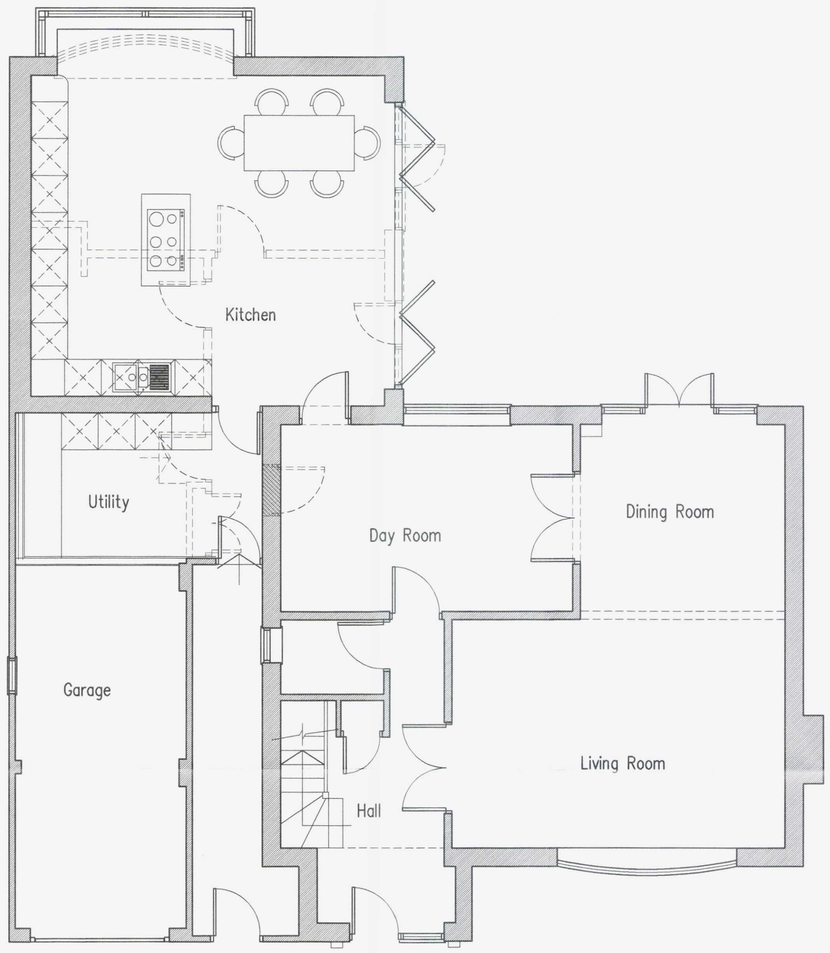

Proposed Ground Floor Plan

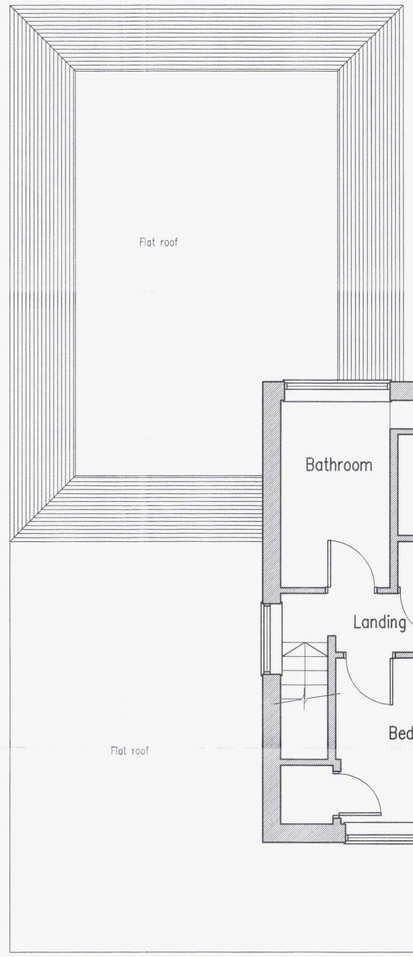

Proposed First Floor Plan

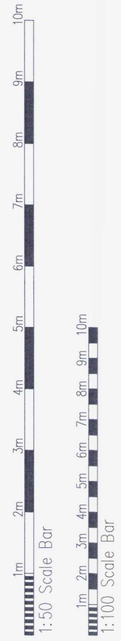

ADUR & WORTHING PLANNING SERVICES
WDM/0506/13
DATE VALID 25 APR 2013

rja Planning & Building Consultants Ltd.
16 Greenacres
Shoreham-By-Sea
West Sussex
BN43 5WY
t/f: 01273 467297 mob: 07971 375739
e: rex@rjapbc.co.uk web: www.rjapbc.co.uk

Chartered Institute of Architectural Technologists

PROJECT: Rivington, The Street, Shoreham-By-Sea
DRAWING TITLE: Proposed Floor Plans & Elevations
CLIENT: Mr S True & Ms J Hockley
DWG NO: 13428-01
REVISION:
SCALE: 1:50, 1:100 @ A1
DATE: 08.04.13
DRAWN: rex