



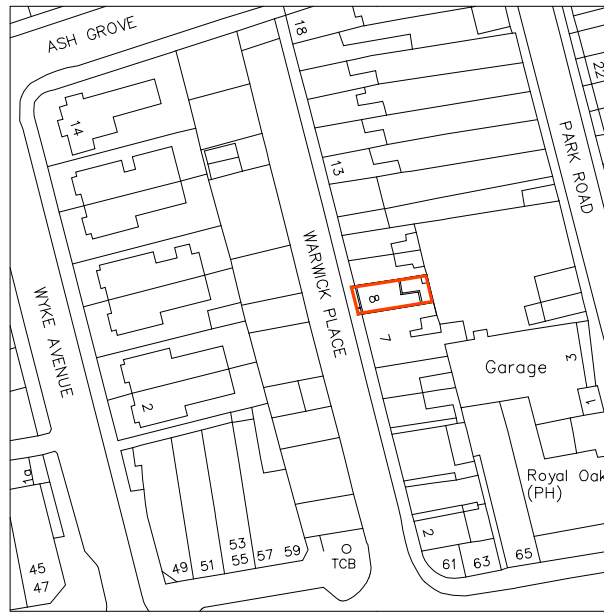

Metres

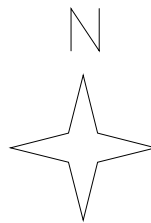

**8 WARWICK PLACE
WORTHING
BN11 3EU**

DRAWING NO. 01

SCALE 1:1250

NEW PAVING IN YARD AND REPLACEMENT PORCH

LOCATION PLAN

DRAWN BY RR 24-03-2029

**RICHARD ROBINSON RIBA
RR ARCHITECTS, 3 PACIFIC COURT, RIVERSIDE
SHOREHAM BY SEA BN43 5RW
01273 452 634 07860 632 542
E-MAIL richard@rr-architects.co.uk**

NORTH

