


examples of laying patterns

**Replacement paving
in rear yard
100mm x 200mm x 50mm
clay pavers**

**laying pattern to
suit paver type**

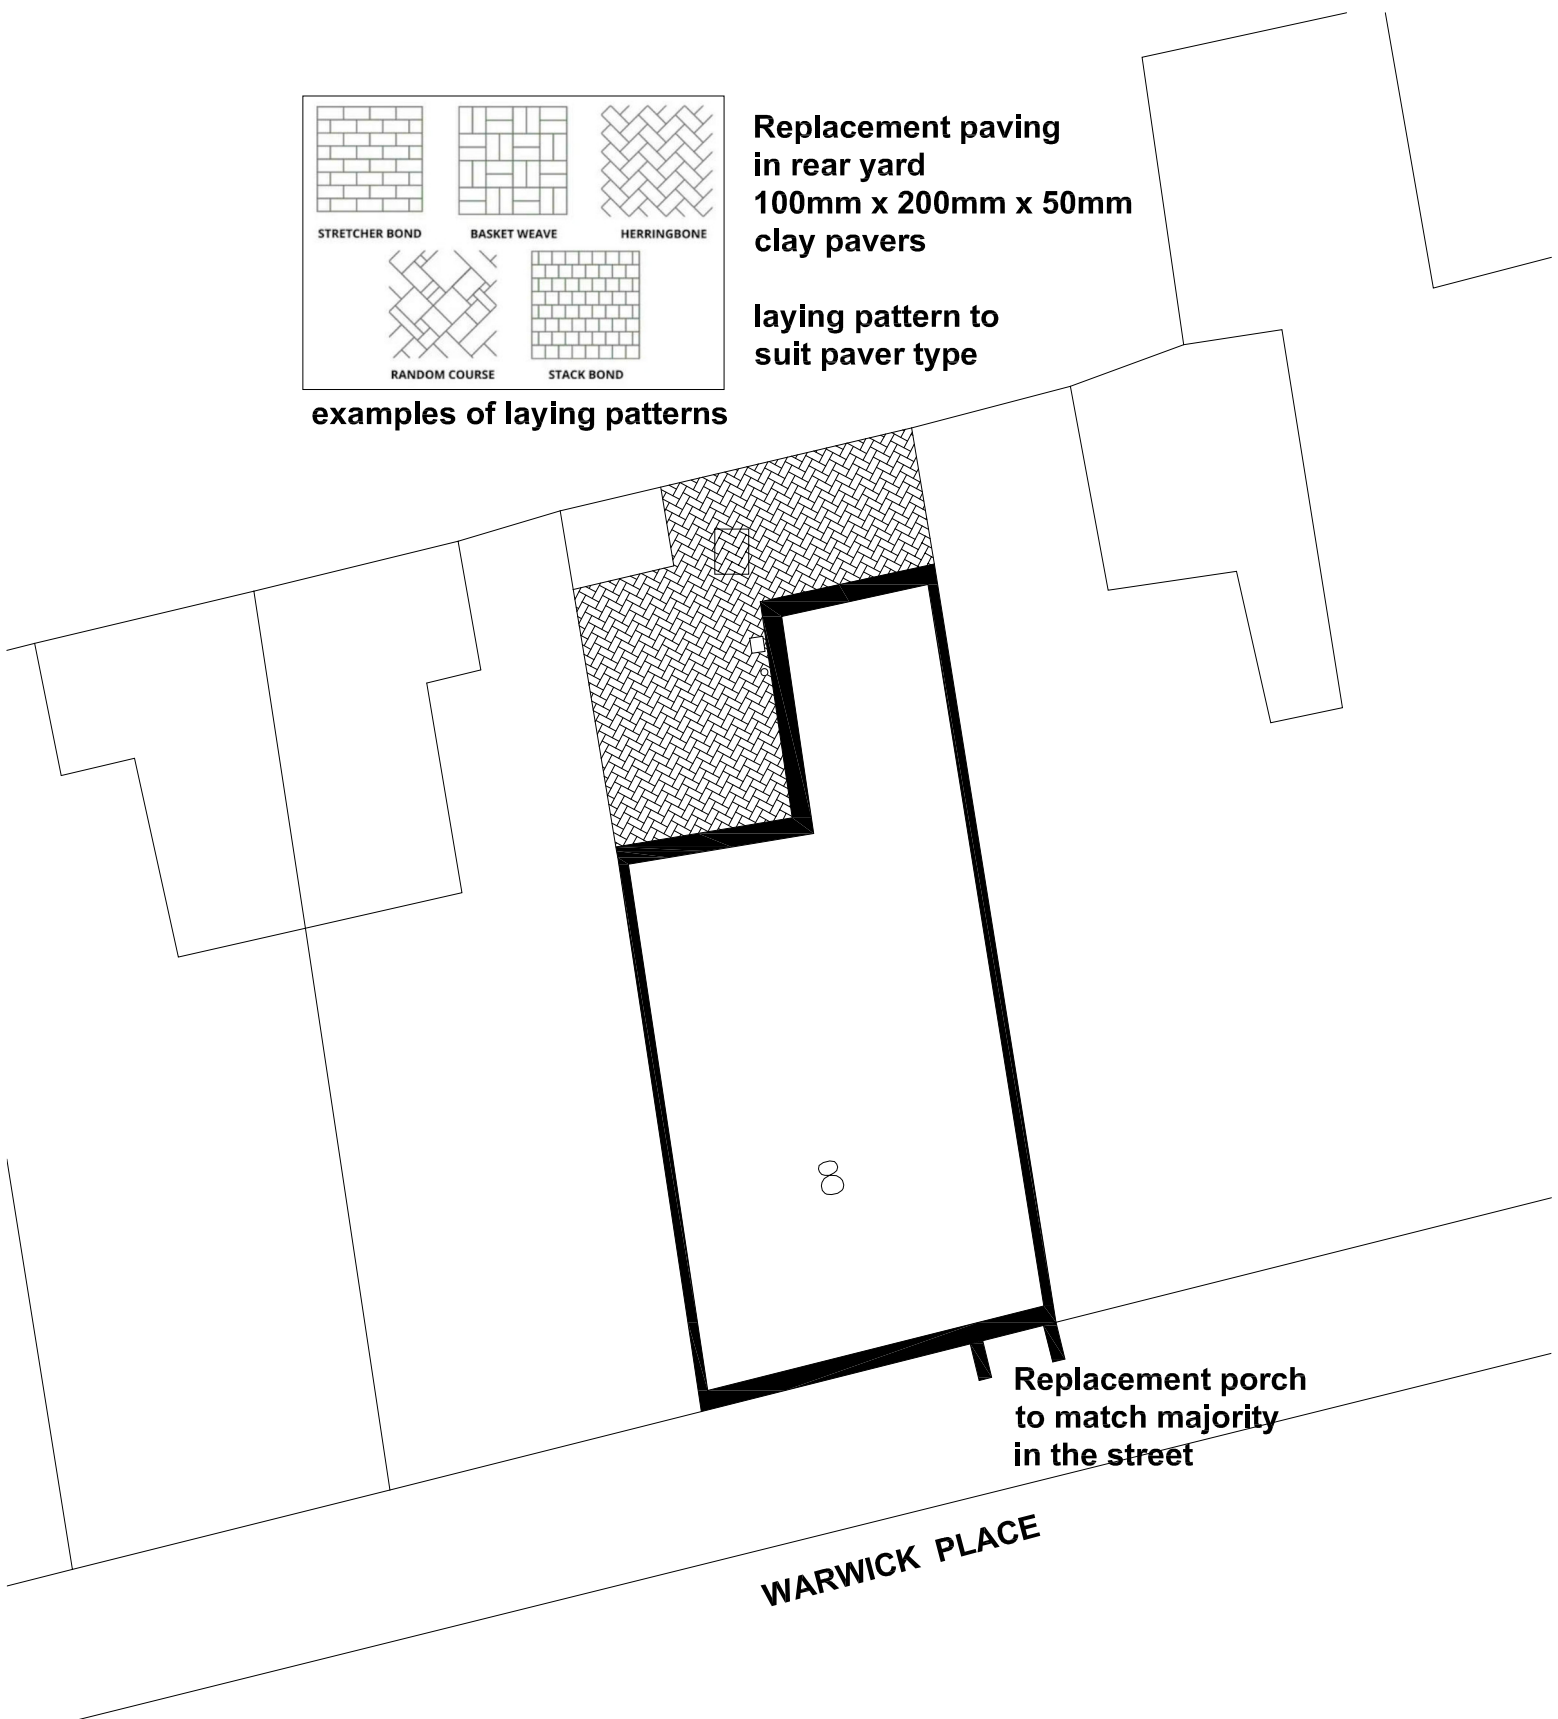

**Replacement porch
to match majority
in the street**

8 WARWICK PLACE
WORTHING
BN11 3EU

NEW PAVING IN YARD AND
REPLACEMENT PORCH
TO MATCH OTHER PORCHES IN THE STREET

RICHARD ROBINSON RIBA
RR ARCHITECTS
3 PACIFIC COURT
RIVERSIDE
SHOREHAM BY SEA BN43 5RW
01273 452 634 07860 632 542
E-MAIL richard@rr-architects.co.uk

DRAWING NO. 10

1:100@ A4

DRAWN RR 08.04.26

