


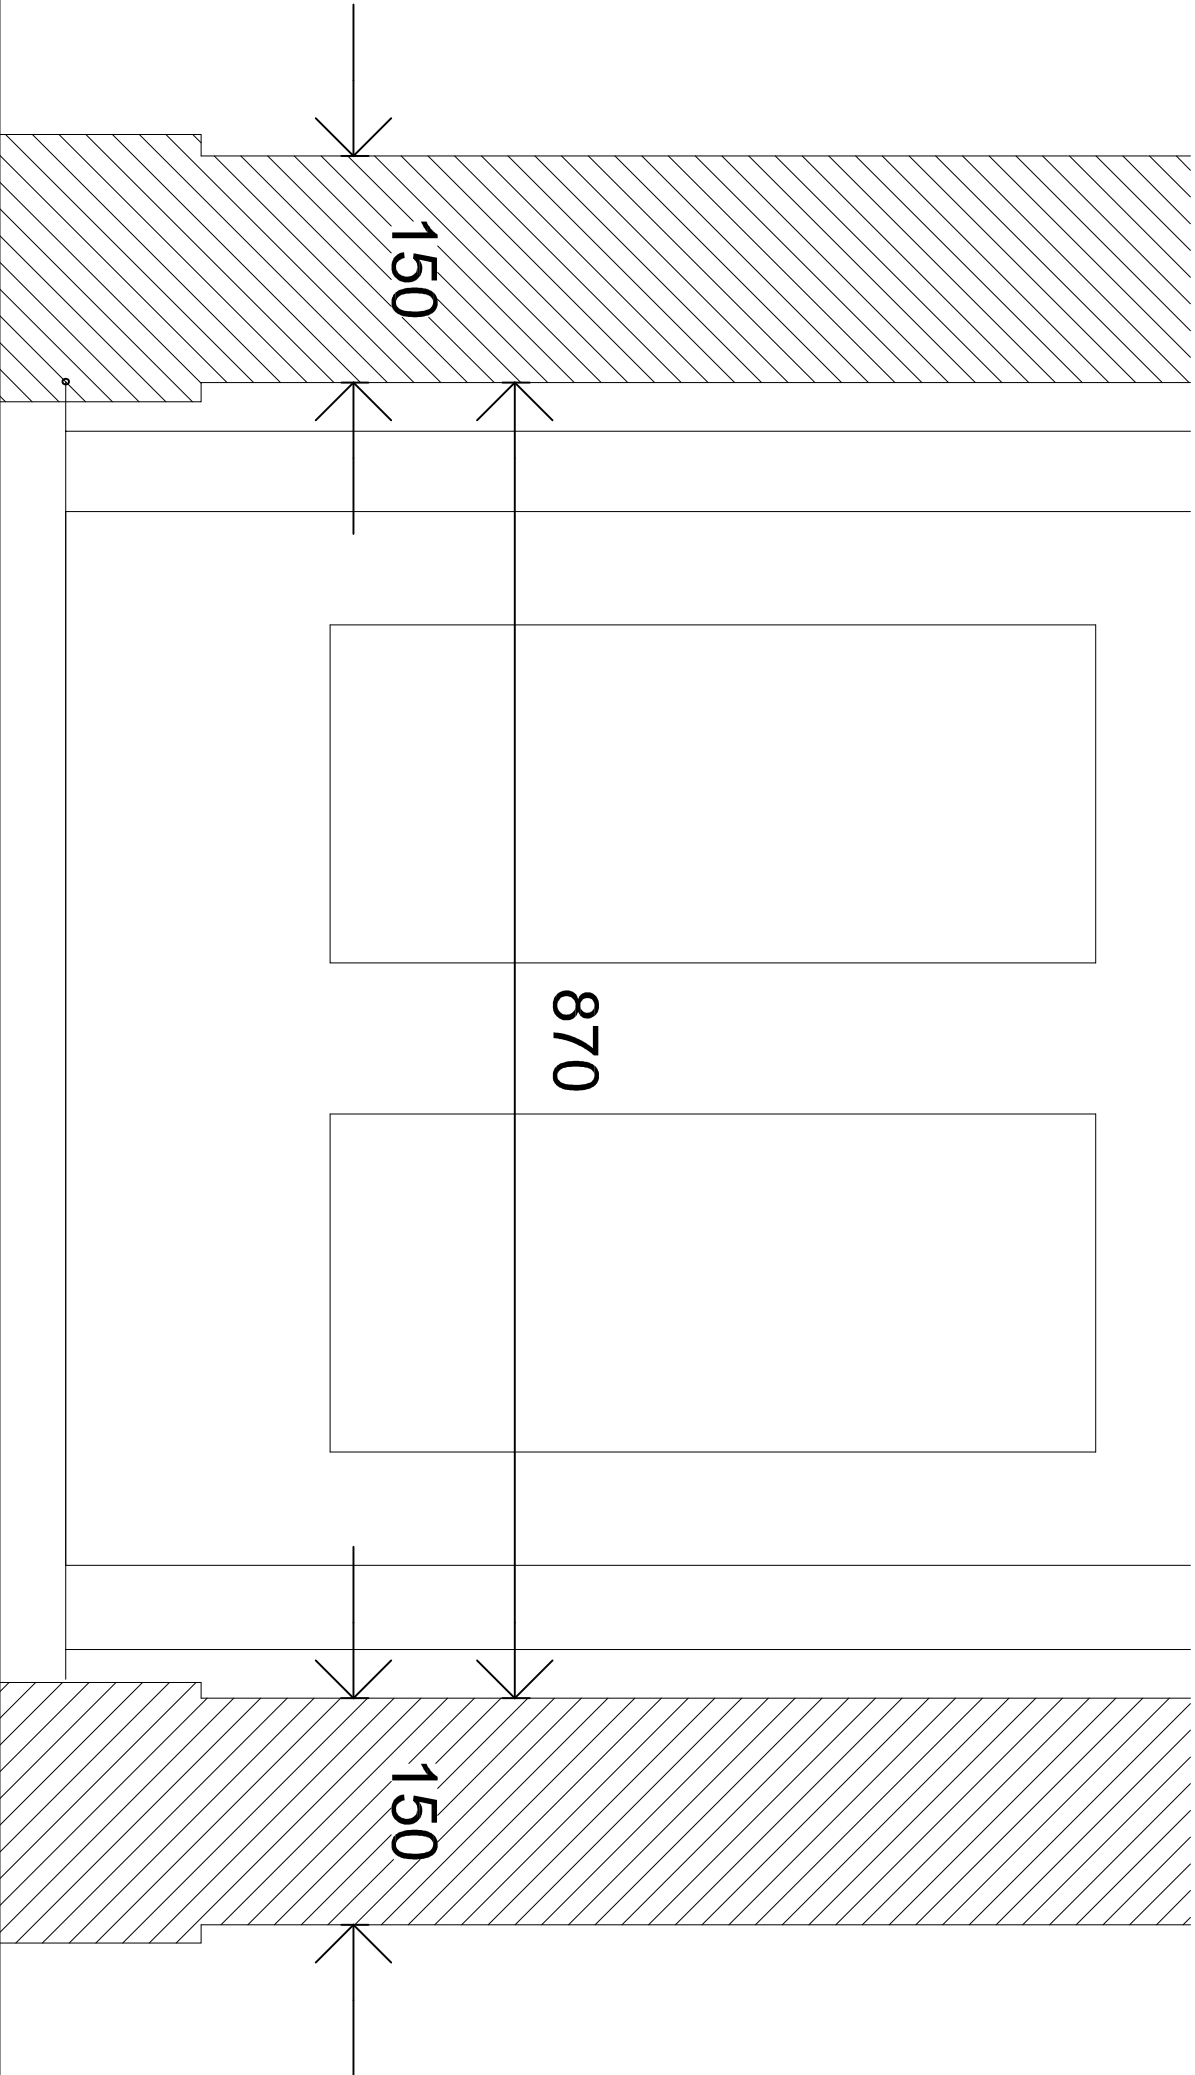

8 WARWICK PLACE
WORTHING
BN11 3EU

REPLACEMENT PORCH AND PAVING IN REAR YARD

CROSS SECTION OF NEW PORCH AT GROUND LEVEL

DRAWING NO. 16

1:5 @ A4

DRAWN RR 29.03.26

RICHARD ROBINSON RIBA
RR ARCHITECTS
3 PACIFIC COURT
RIVERSIDE
SHOREHAM BY SEA BN43 5RW
01273 452 634 07860 632 542
E-MAIL richard@rr-architects.co.uk

