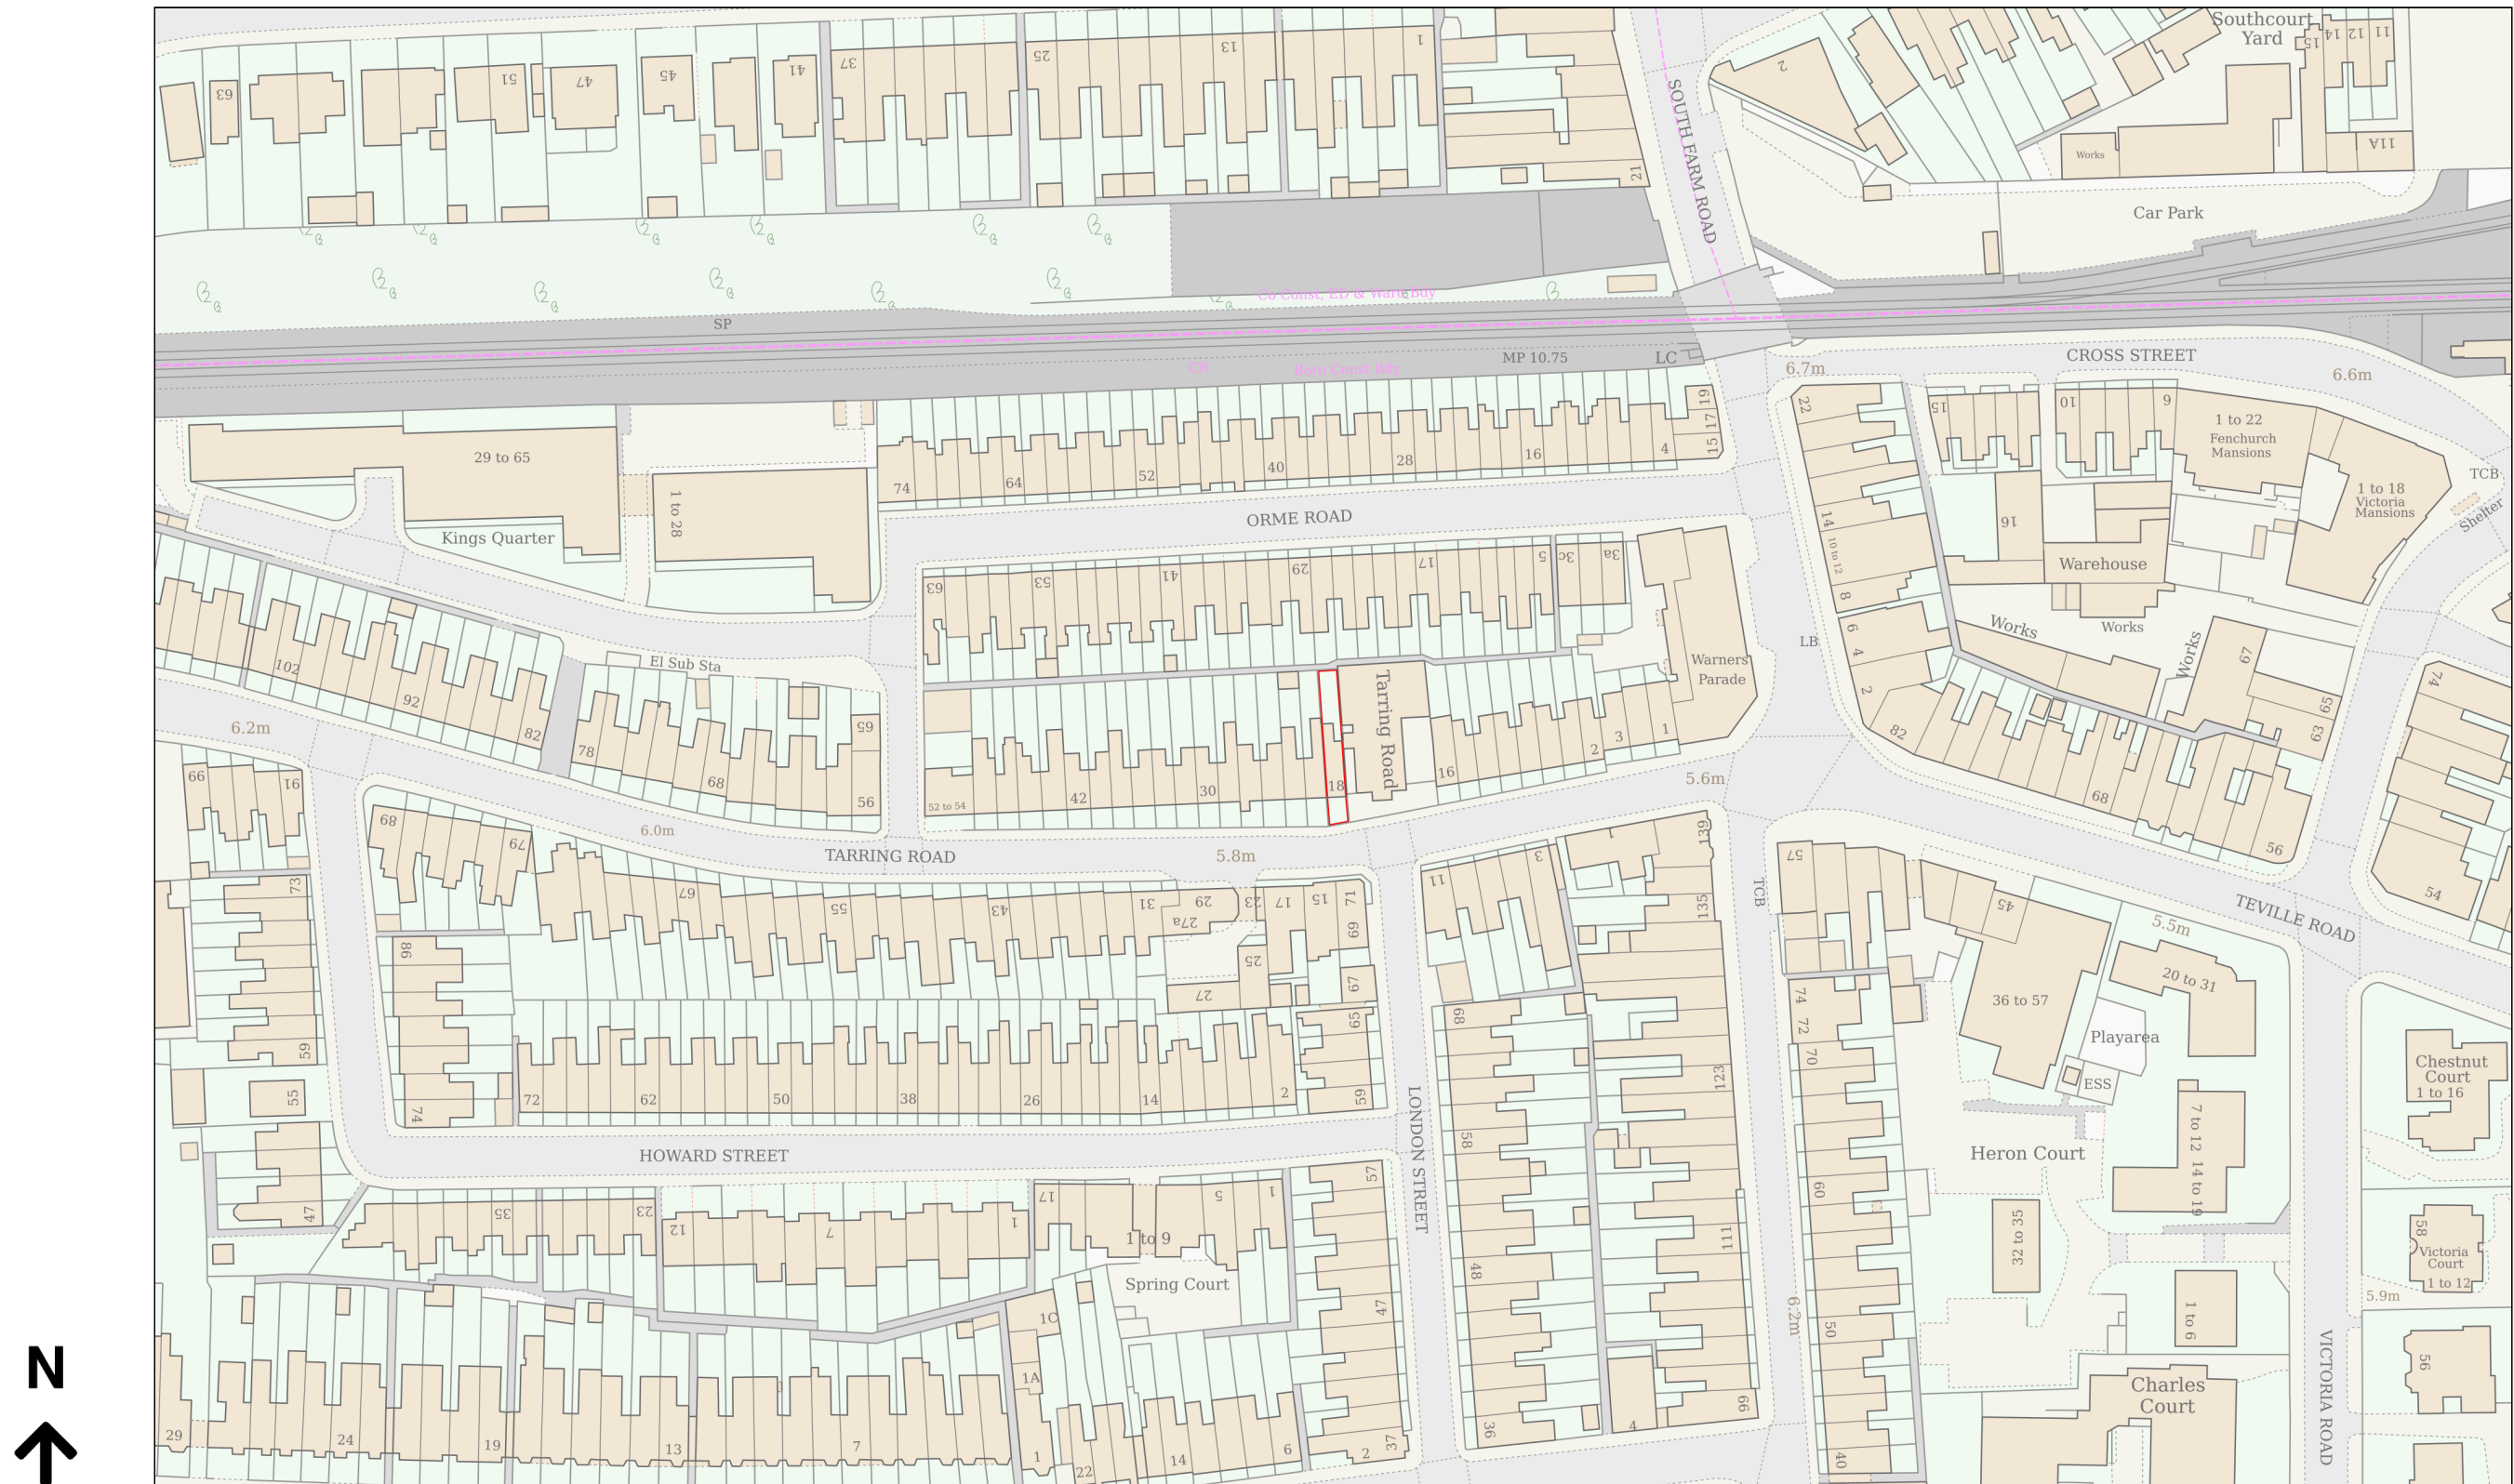


Site Address: 18, Tarring Road, Worthing Central, Worthing, BN11 4ET

Scale: 1:1250 @A3

Planning Portal Reference: **PP-14459394v1**