



ELEVATION NOT TO SCALE - Glazing bar layout purposes only.

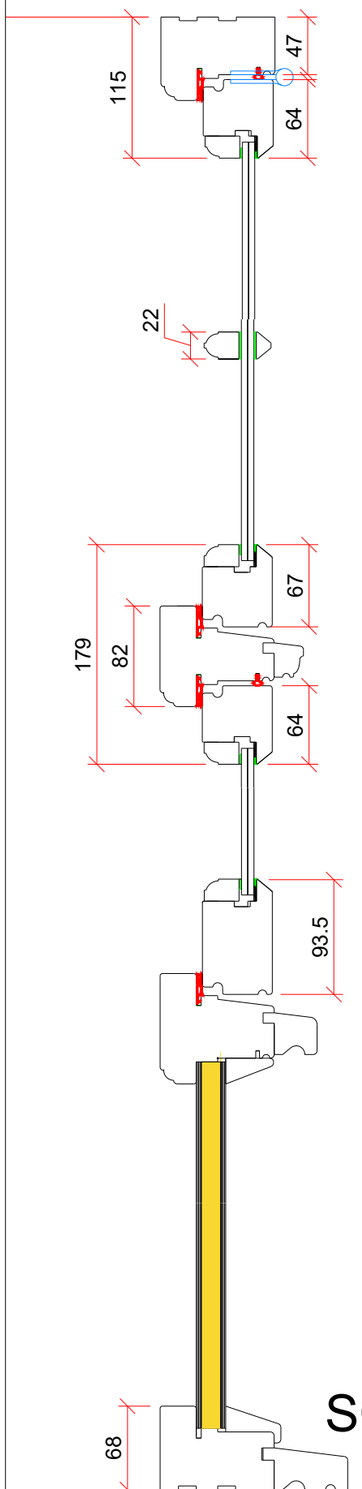

SCALE 1:5

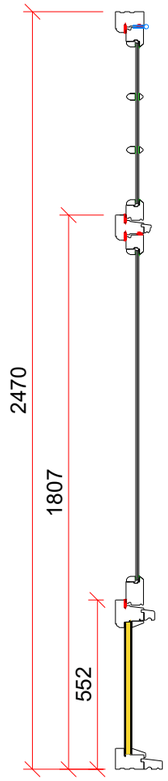

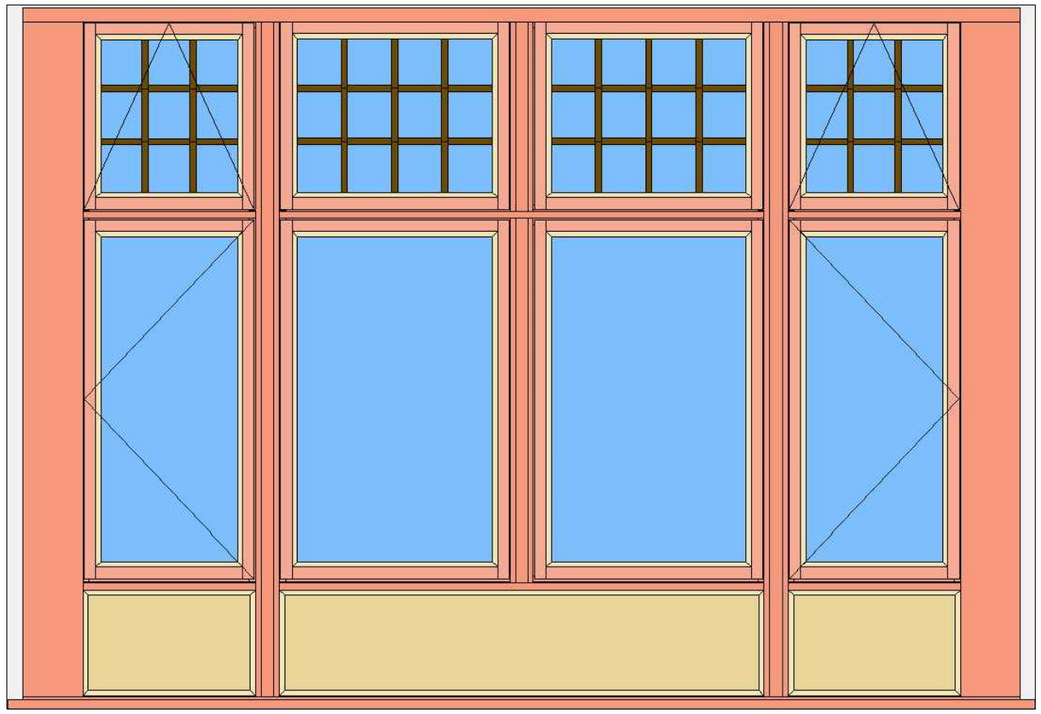

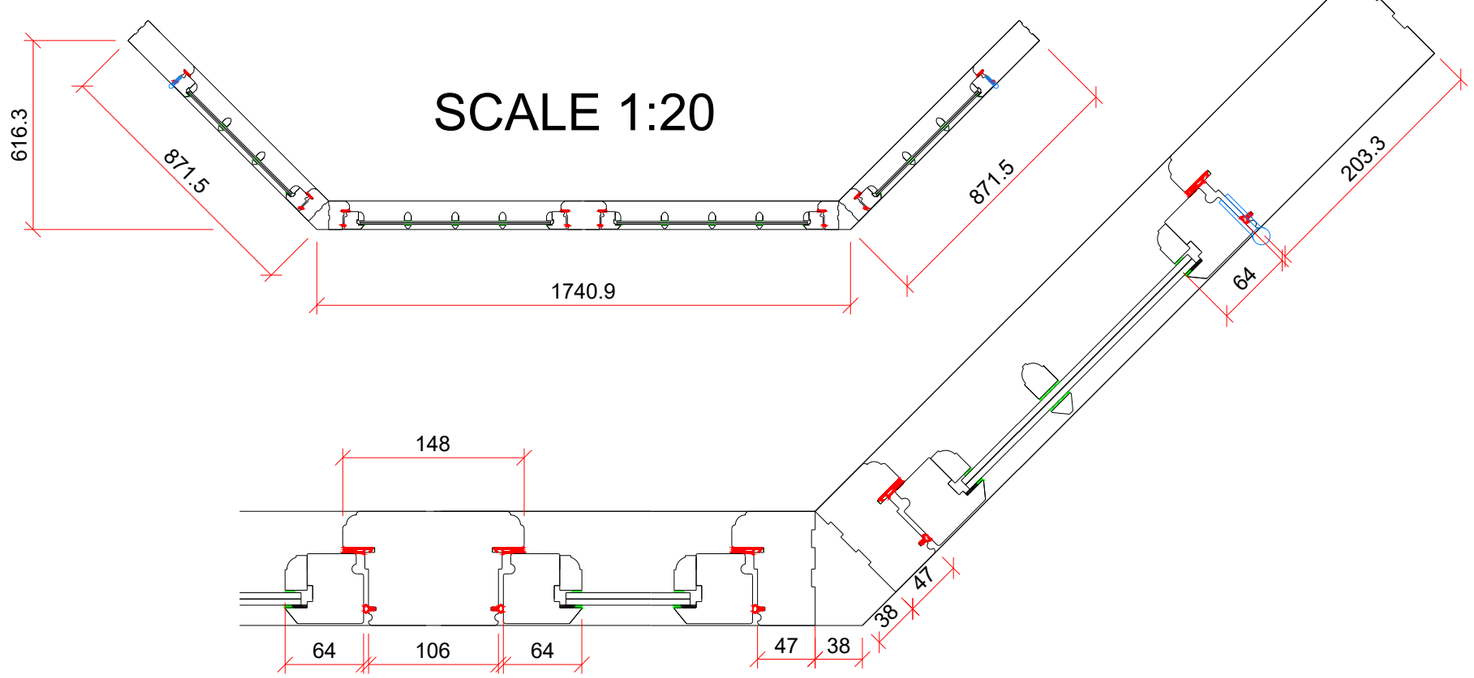

SCALE 1:20

SCALE 1:5

-		- -
-		- -
-		- -
-	For Approval	SS 00.00.20
Rev.	Description.	Author. Date.

Ashjoinery

Project name: **Brighton Road**

Drawing title: **Bay Window**

Location: **South Elevation** | Scale: **1:5 & 1:20 @ A3**

Drawing number: **VER-SS-04825-001**

Drawn by: **SS** | Date: **05.08.25** | Revision: **P1**

Drawing status: PRELIMINARY TENDER **CONSTRUCTION**