

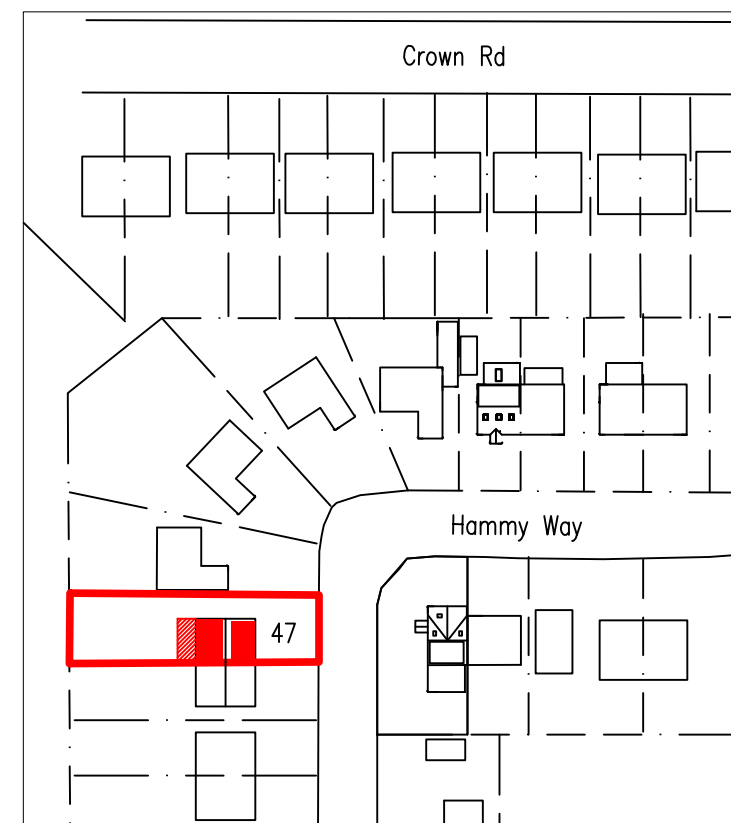


proposed hatched red

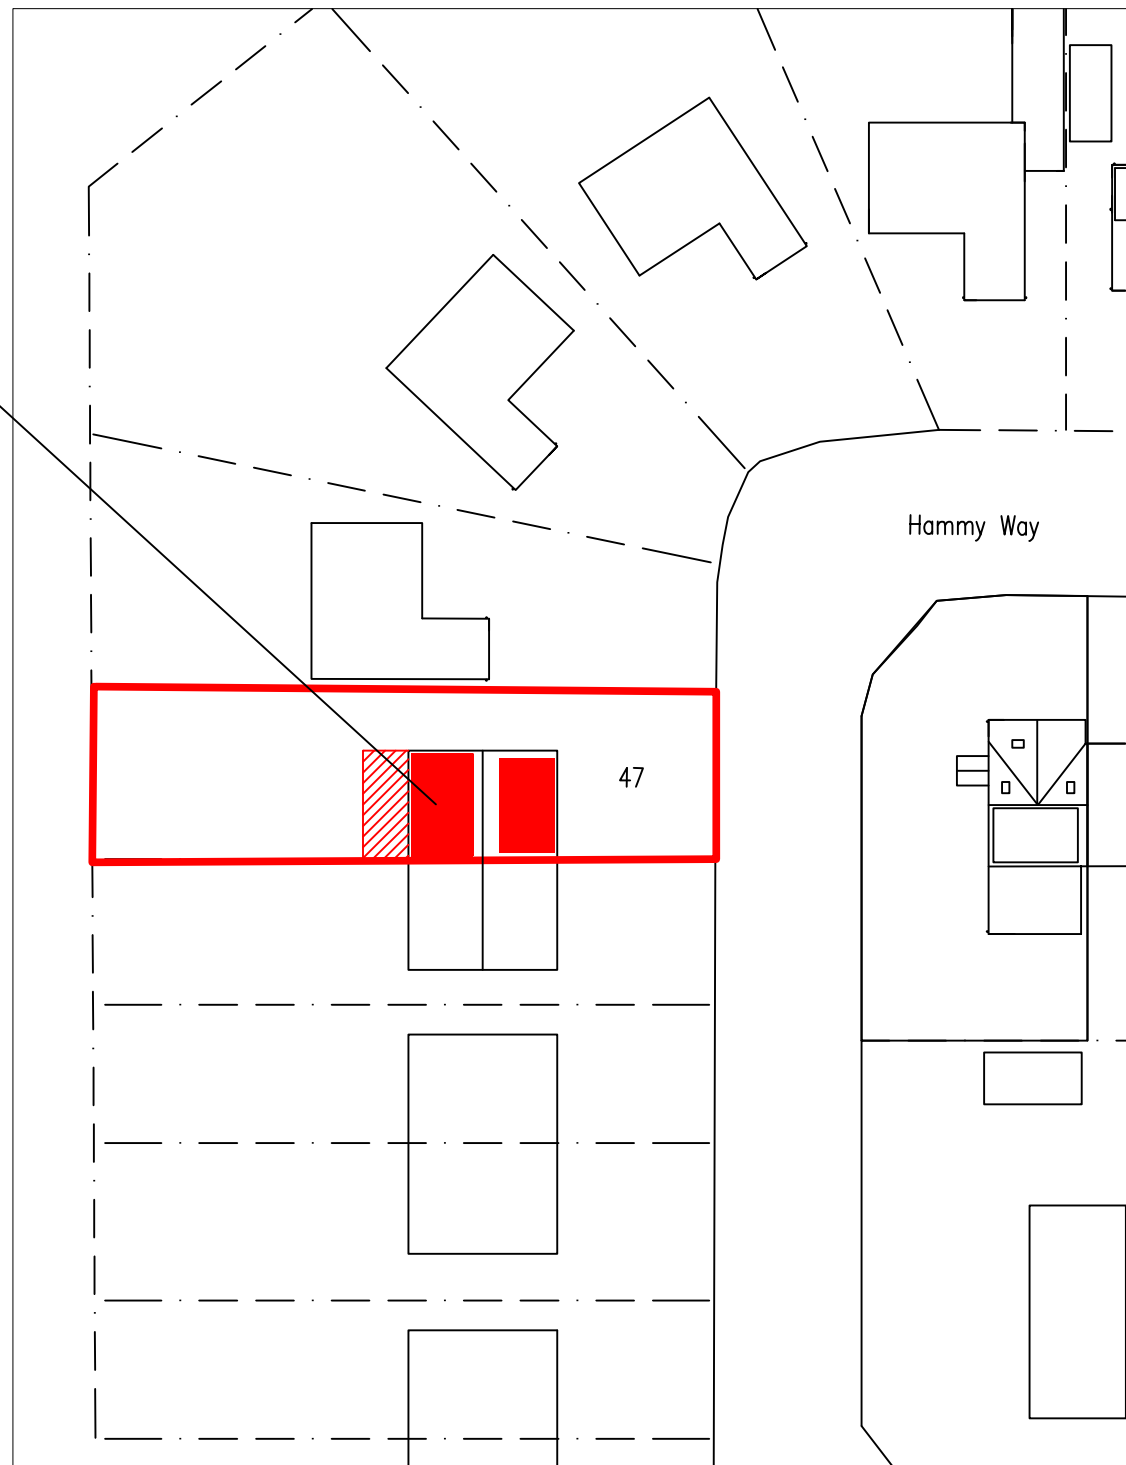


Location PLAN 1:1250

10m 20m 30m 40m 50m
1:1250 Scale Bar

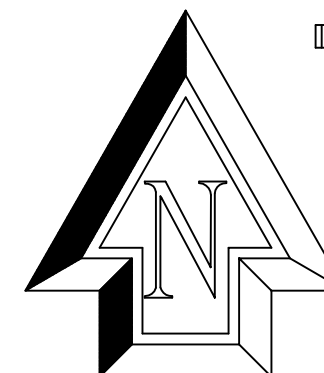

BLOCK PLAN 1:500

10m 20m 30m 40m
1:500 Scale Bar

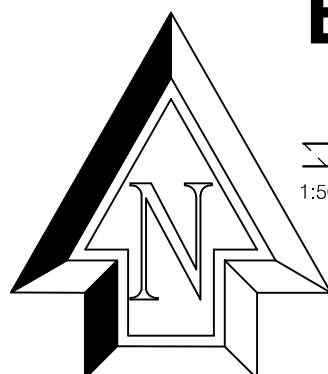


Note: All dimensions to be checked on site.

Copyright of:

BJW

Architectural & Planning Services
7 Erringham Rd
Shoreham By Sea
West Sussex
BN43 5NQ
01273 441009
07856899101
e-mail: benw@bjwarchitectural.co.uk
website: bjwarchitectural.co.uk

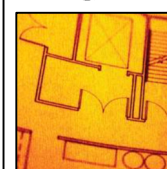

Project:

Proposed works at:
47 Hammy Way Shoreham

Title:

BLOCK & Location PLAN

Client:

Scale:

1:500, 1:1250 @ A3 paper size

Date:

18.9.2025

Drawn:

BJW

Drg. No.

04

Rev'n