

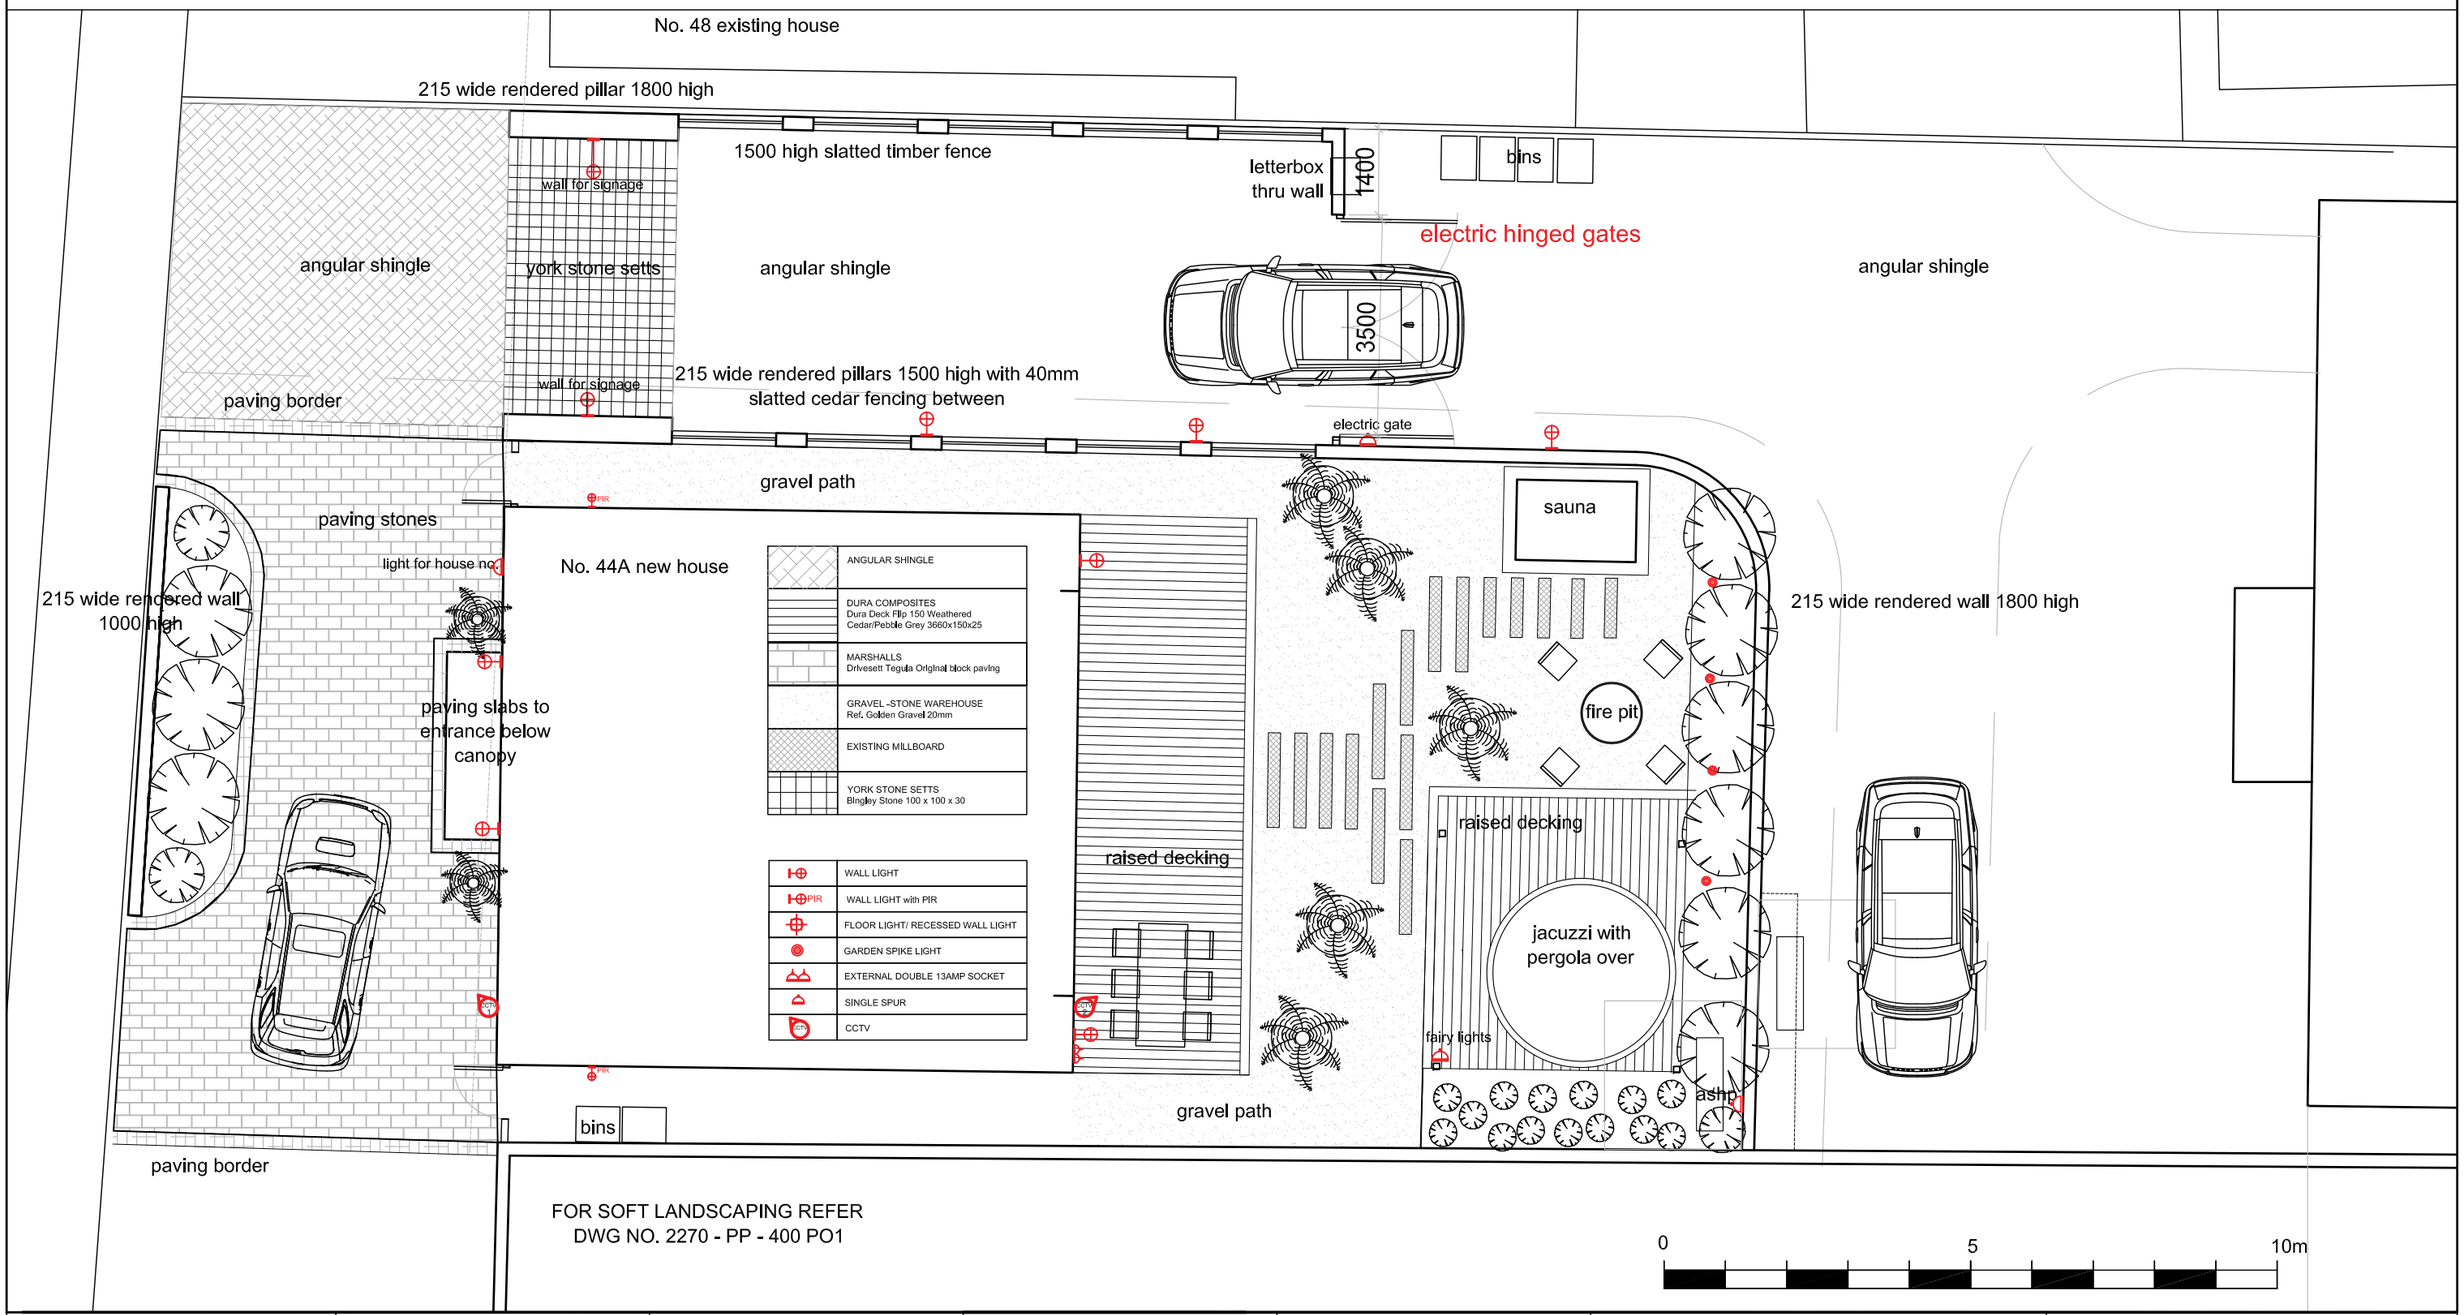

	ANGULAR SHINGLE
	DURA COMPOSITES Dura Deck Flip 150 Weathered Cedar/Pebble Grey 3660x150x25
	MARSHALLS Drivesett Tegula Original block paving
	GRAVEL -STONE WAREHOUSE Ref. Golden Gravel 20mm
	EXISTING MILLBOARD
	YORK STONE SETTS Bingley Stone 100 x 100 x 30

	WALL LIGHT
PIR	WALL LIGHT with PIR
	FLOOR LIGHT/ RECESSED WALL LIGHT
	GARDEN SPIKE LIGHT
	EXTERNAL DOUBLE 13AMP SOCKET
	SINGLE SPUR
CCTV	CCTV

Client
D. IRESON AND M. KAMIS

Job Title
THE COTTAGE
44 BRIGHTON ROAD
LANCING, SUSSEX BN15 8ET

Drawing Title
PROPOSED HARD LANDSCAPING PLAN

Drawing Status
FOR PLANNING

Drawn By

Checked By
LT

Scale
1:100 @ A3

Date
APR 2022

Drawing No.
2760 - 018

Rev.
C

Revisions

Rev.	Date.	Description
A	24.07.23	ALTERATION FOR PLANNING CONDITION APP.
B	14.08.23	MINOR AMENDMENTS FOR SOFT LANDSCAPING SCHEME
C	12.10.23	FENCE HEIGHT RAISED AND GATE LINE MOVED

All site dimensions and levels to be verified by contractors and subcontractors on site prior to manufacture
Do not Scale from this drawing
To be read in conjunction with all other drawings and contract documentation
Contractor to refer to all relevant consultants and engineers drawings throughout the course of the works All works to comply to local authority requirements
Any errors, dimensional discrepancies or omissions to be reported to Inature prior to manufacture
Drawing is for design intent only

inature
architecture & design

www.inature.co.uk
T. 0207 223 8100
T. 01273 710 056

© inature