
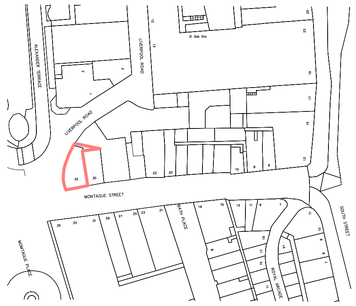



Location plan 1:1250

1:1250 0 10 20 30 40 50 60 70 80 90 100


Existing Ground Floor Plan 85.2m² 1:50

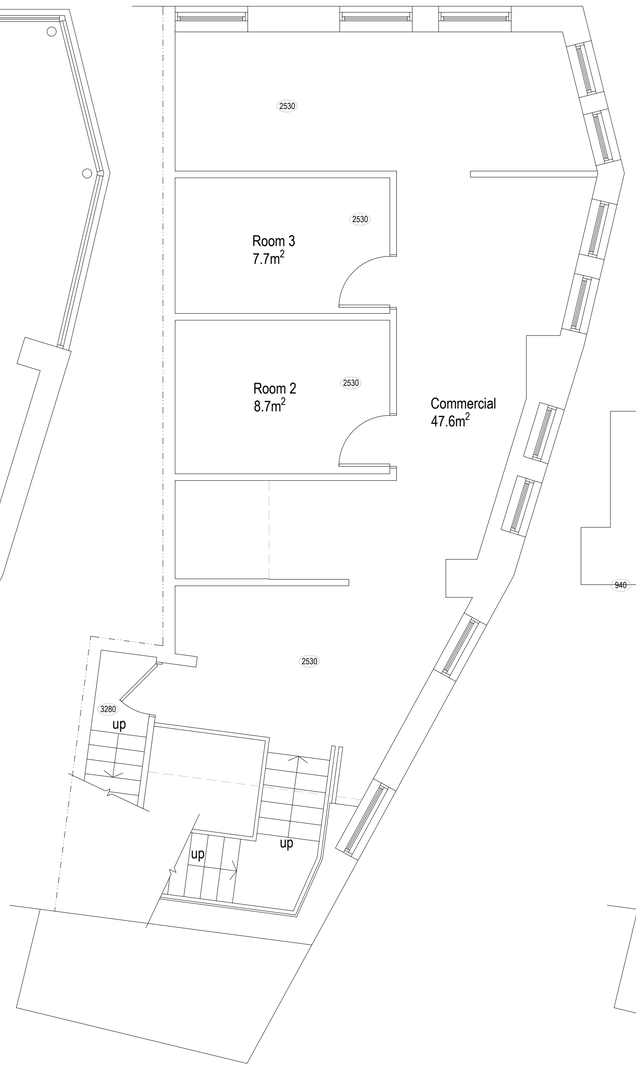

Existing First Floor Plan 78.3m² 1:50

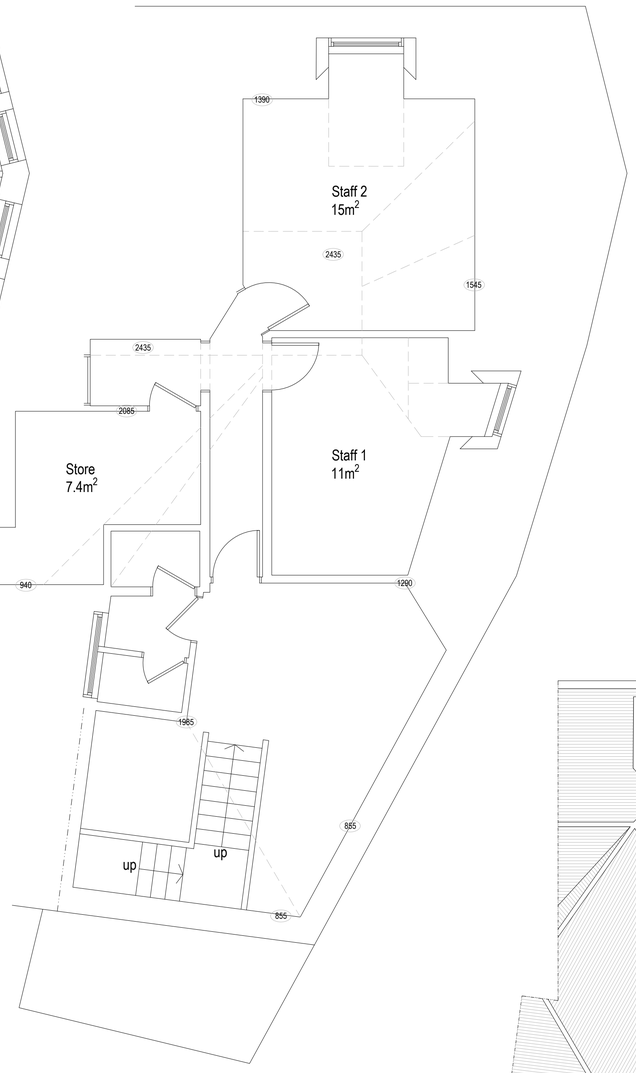

Existing Second Floor Plan 68m² 1:50

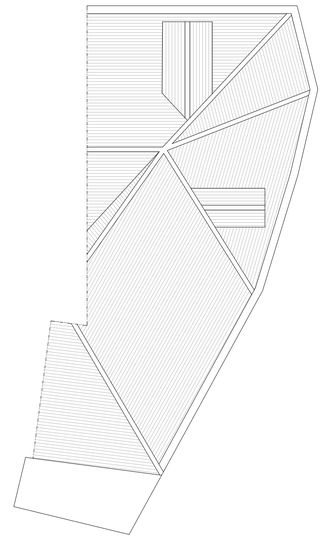


Existing Roof Plan 1:100




Existing Front Elevation (South) 1:100



Existing Side Elevation (West) 1:100

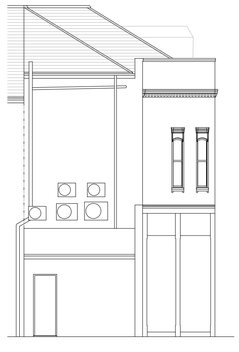

Existing Rear Elevation (North) 1:100

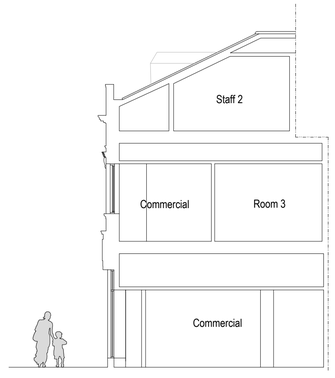

Existing Section 1:100

1:100 0 1 2 3 4 5 6 7 8 9 10m

1:50 0 1 2 3 4 5 6 7 8 9 10m

amendments

bpm Architectural Services Ltd.

client: Moretons Investments Ltd

project: 32 Montague Street
Worthing
BN11 3HA

project ref: 3231 Drawing No. 01

drawing title: Existing

drawn by: AW

date: Sep 26 scale: 1:50/100@ A1

www.bpmnet.co.uk
info@bpmnet.co.uk

Check all dimensions on site before all work is commenced

All goods materials workmanship to conform with current building regs BSS and COP's