


PRE - EXISTING REAR ELEVATION

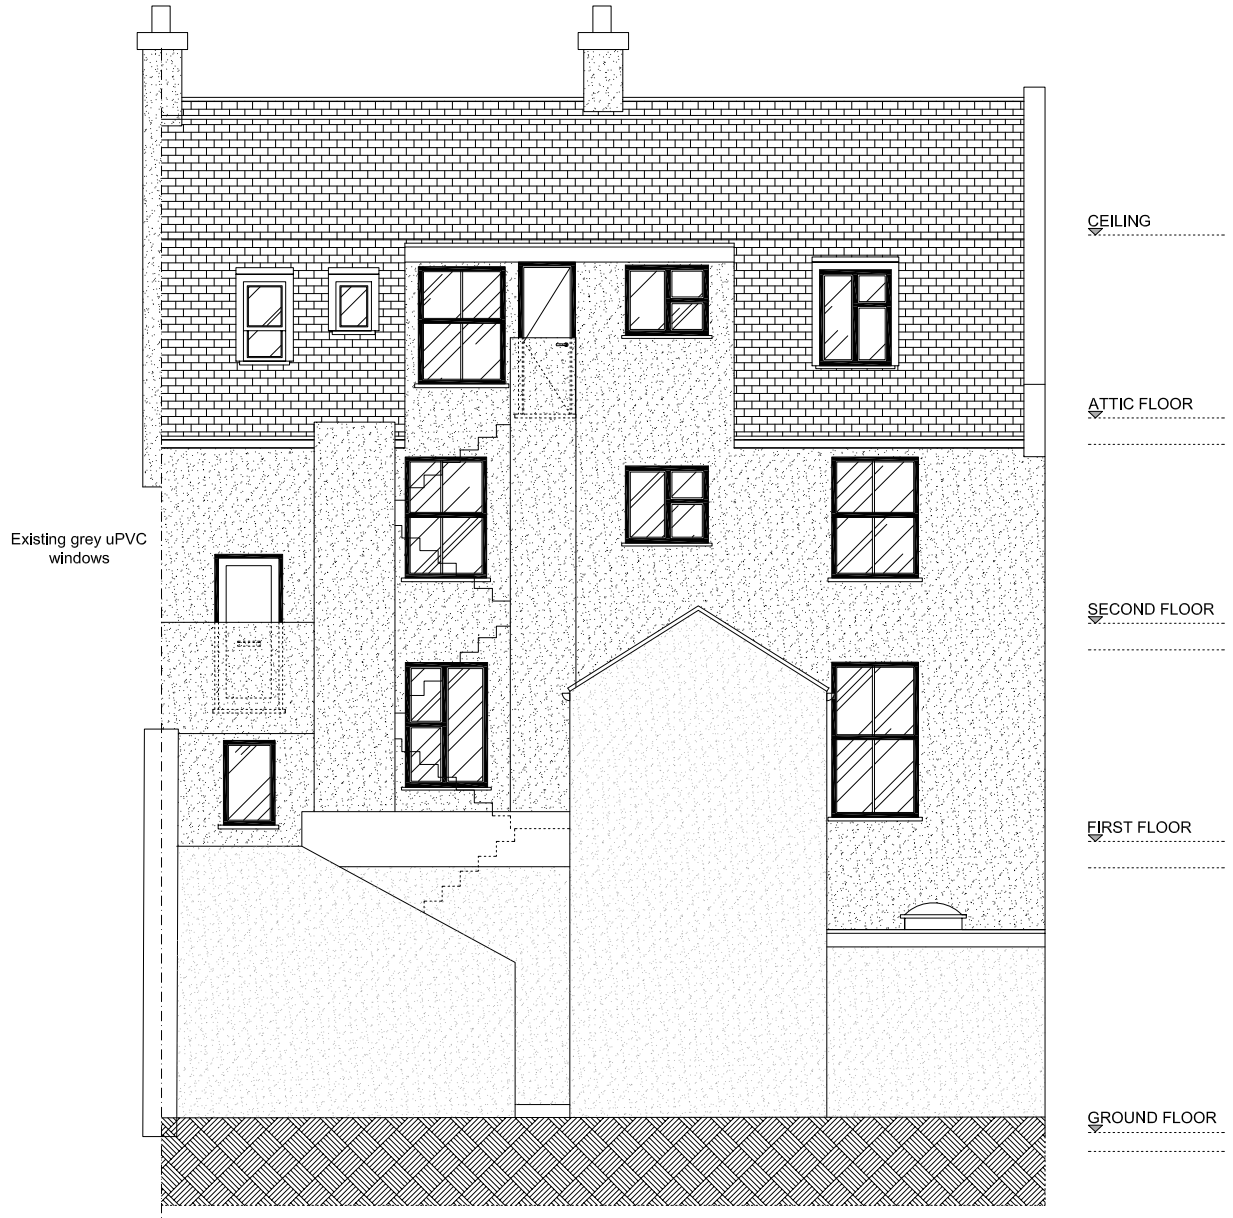

EXISTING REAR ELEVATION (AS PROPOSED)

0 1 2 3 4 5 10

Scale– 1:100

Title PRE-EXISTING & EXISTING (AS PROPOSED)
REAR ELEVATIONS

Client: 24-25 Marine Parade, Worthing, West Sussex, BN11 3PT

AJ PLANS
info@ajplans.co

NOTES:
THE CONTRACTORS ARE TO CHECK ALL DIMENSIONS, DRAIN RUNS AND GENERAL CONDITIONS ON SITE BEFORE WORKS COMMENCE .

ALL WORKS ARE TO BE CARRIED OUT IN ACCORDANCE WITH CURRENT BUILDING REGULATIONS, BRITISH STANDARDS, CODE OF PRACTICE AND LOCAL AUTHORITY REQUIREMENTS.

Drawn By C.S.B
DrG No MP.24-25.EX.RE
Date 17.12.2025
Scale 1:100 @A3 Rev A