JCDecaux

A03149

WORTHING BOROUGH COUNCIL

INFOCUS COMMUNICATION HUB PROPOSAL

Pavement o/s 45-47 Montague Street, BN11 3BN

SITE PLAN & IMAGES

JCDecaux

N

Pavement outside

45-47 Montague Street, Worthing

BN11 3BN

Easting: 514779

Northing: 102449

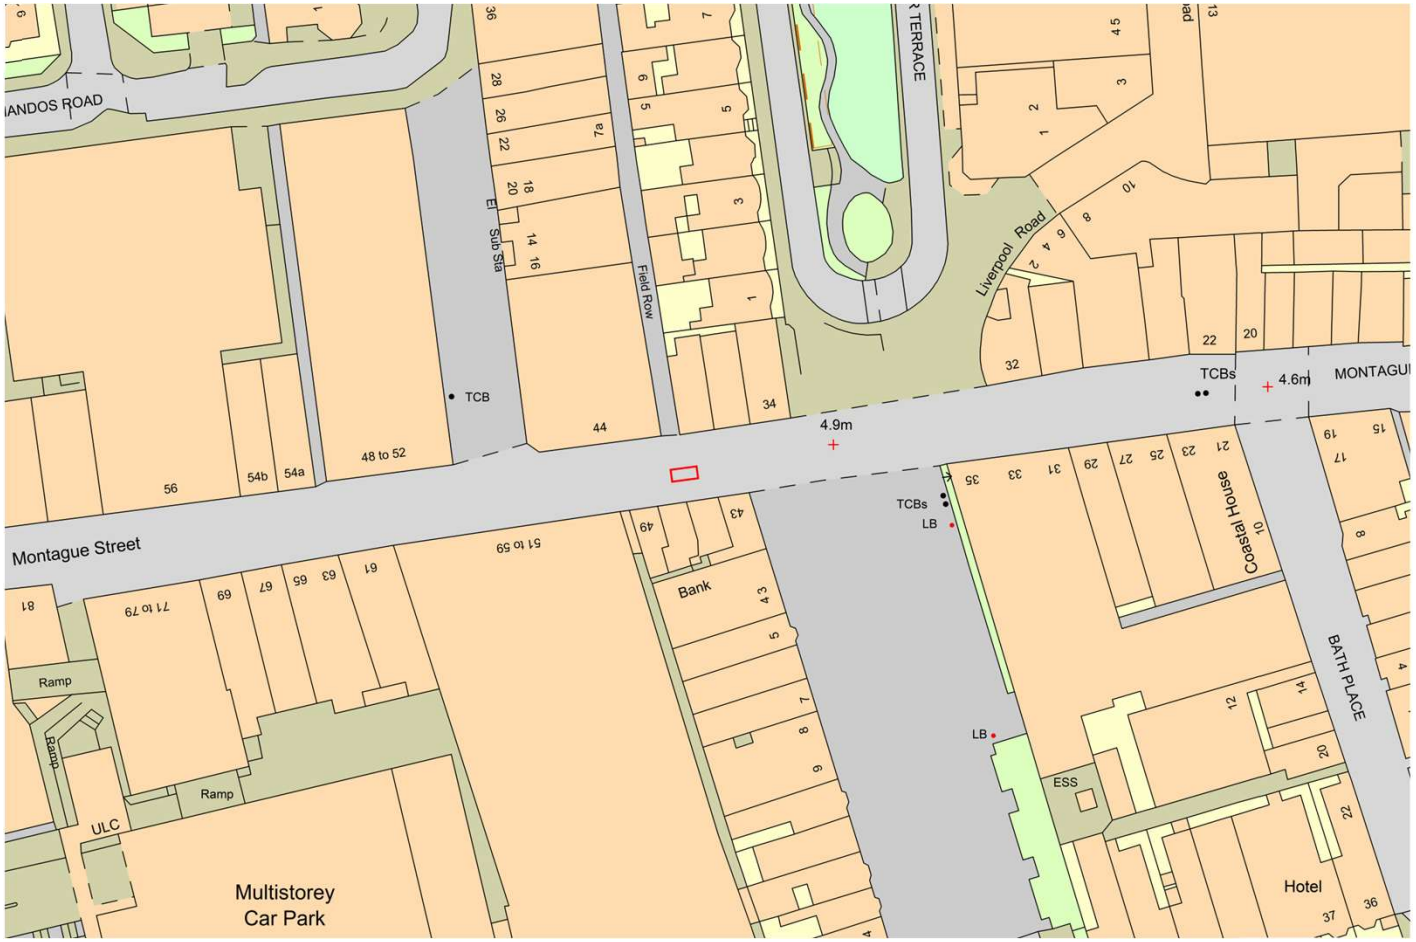

APPLICATION SITE

Scale 1:1250

0m 50m 100m

JCDecaux

Pavement outside

45-47 Montague Street, Worthing

BN11 3BN

Easting: 514779

Northing: 102449

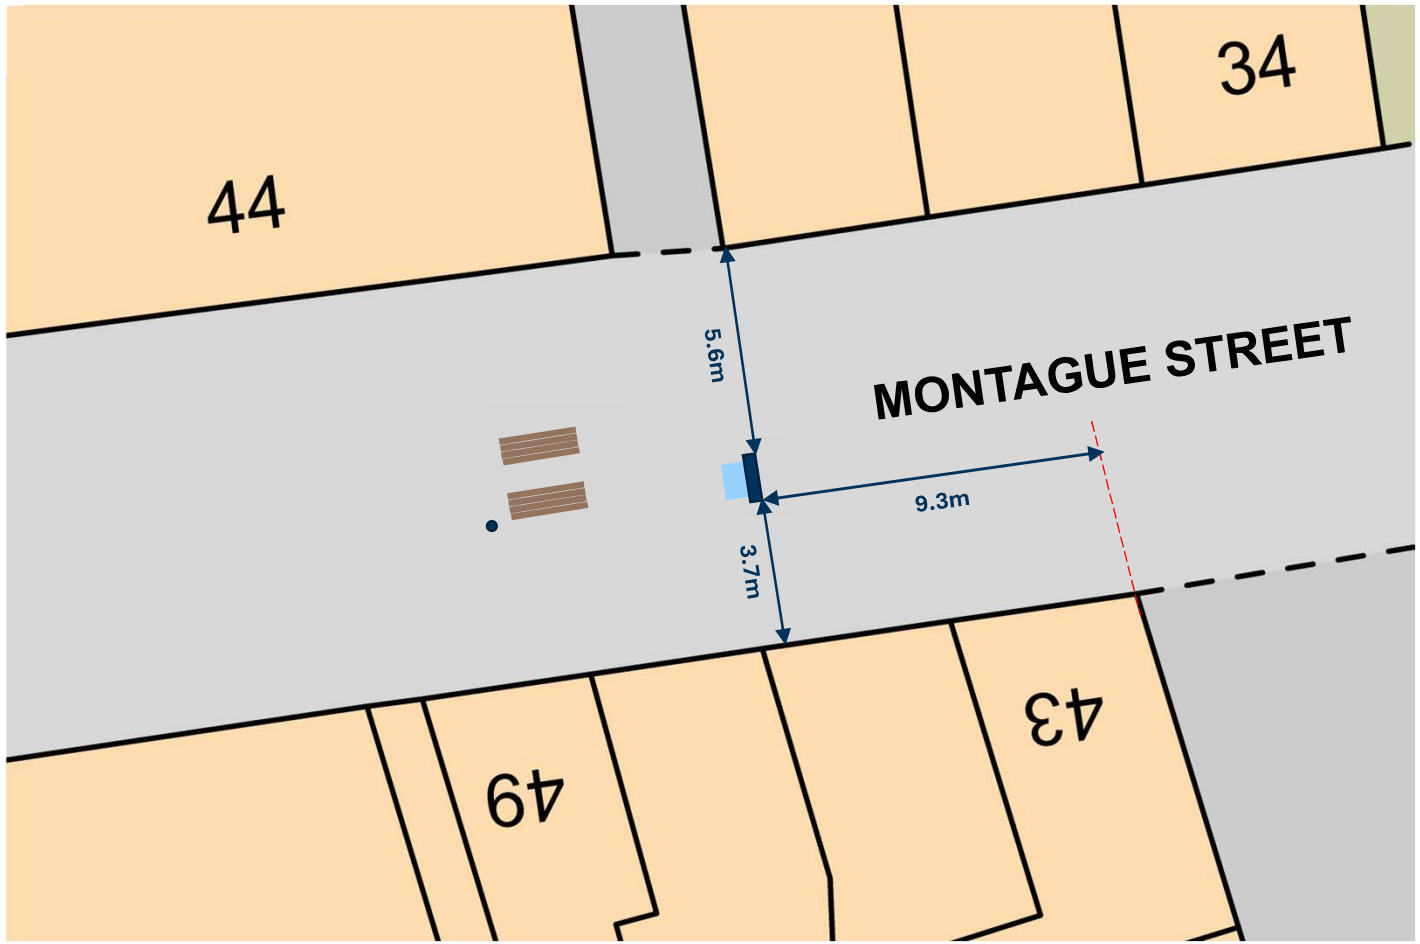

Proposed Hub Unit

Lamp Post

Bench

Scale 1:200

0m 5m 10m

JCDecaux

Pavement outside

45-47 Montague Street, Worthing

BN11 3BN



Existing Street View



Proposed Street View

JCDecaux

Pavement outside

45-47 Montague Street, Worthing

BN11 3BN



Existing Street View



Proposed Street View