

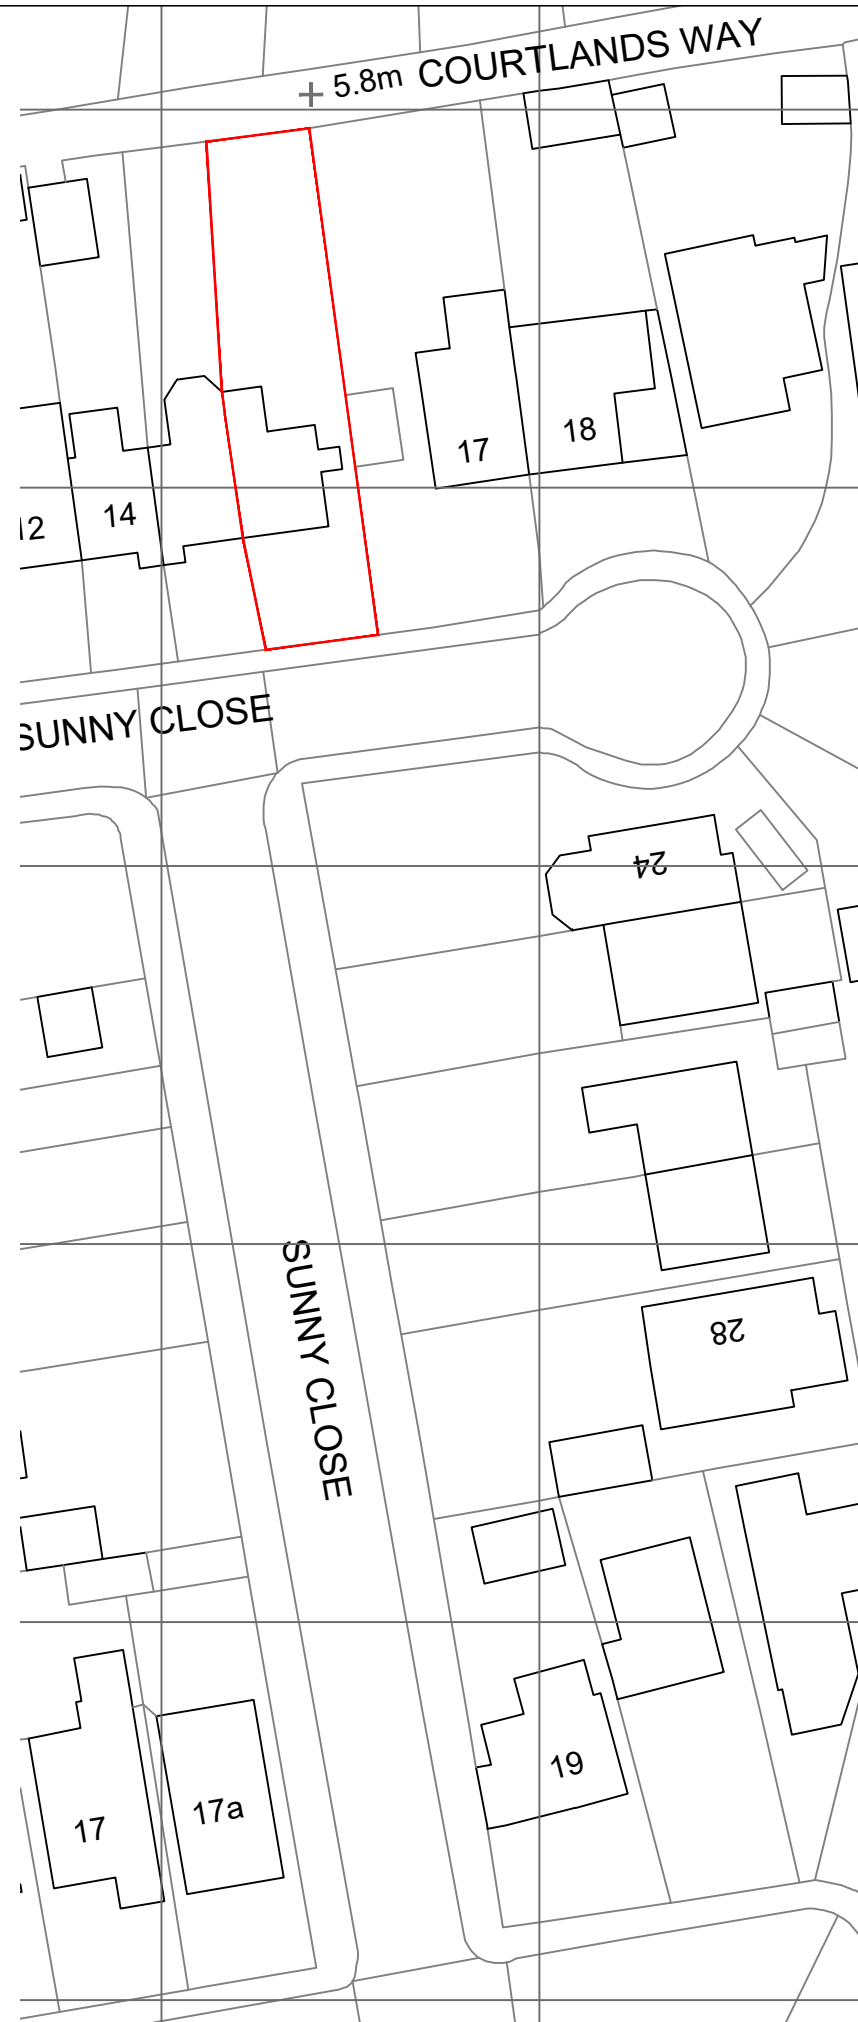


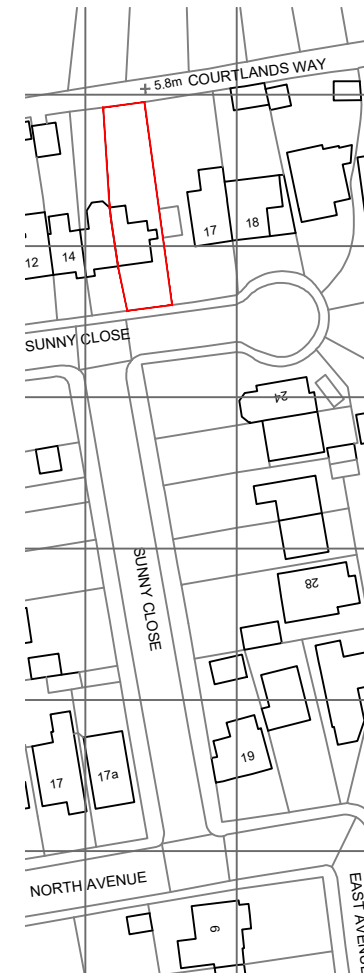

BLOCK PLAN
1:500 @ A3

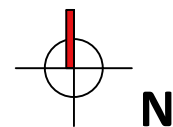

SITE LOCATION PLAN
1:1250 @ A3

© Crown copyright 2026 Ordnance Survey 100053143

1:500



1:1250



Rev.	Date	Description
General Note: DRAWING USED FOR PLANNING PURPOSES ONLY. ALL DIMENSIONS AND LEVELS ARE PRELIMINARY. DIMENSIONS ARE TO BE CHECKED ON SITE BY CONTRACTOR.		
Project Address 16 SUNNY CLOSE, WORTHING		
Drawing SITE LOCATION PLAN AND BLOCK PLAN		
Scale 1:500 / 1:1250		Date 02-02-2026
Drawing Number P.00		Revision A