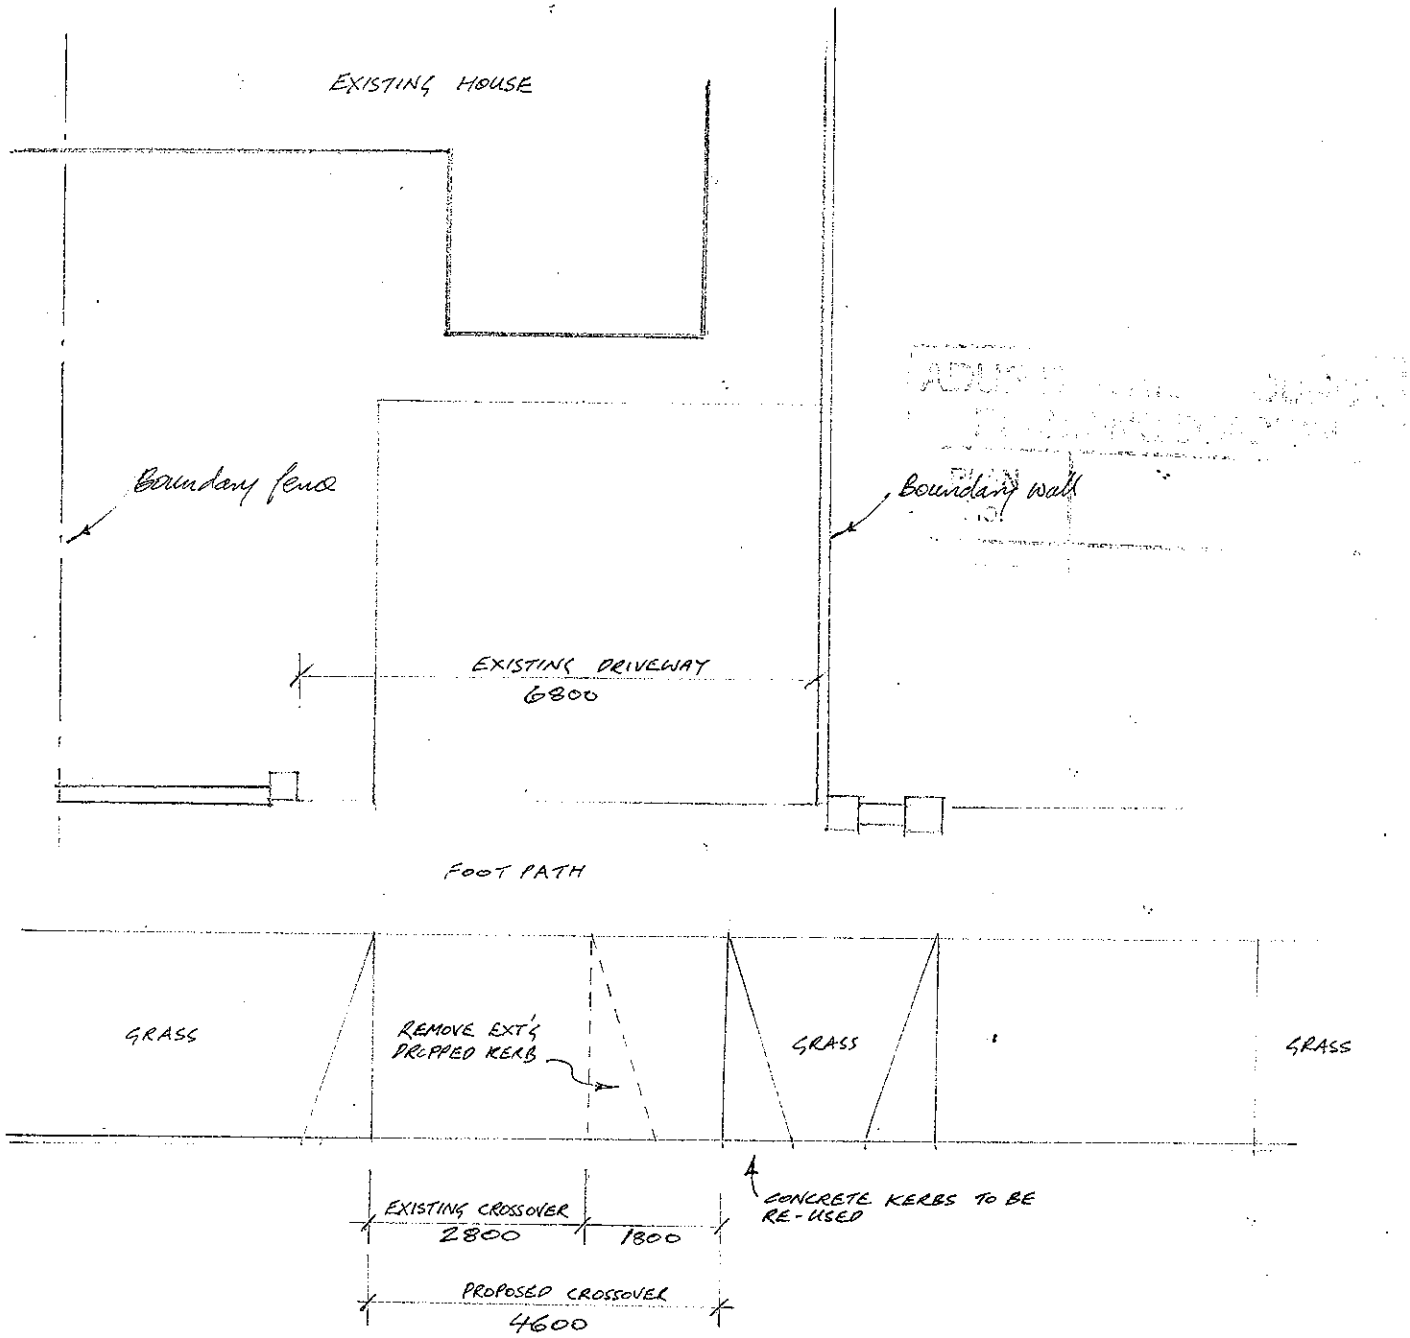


ENLARGE EXISTING PAVEMENT CROSSOVER

DATE	JUNE 2010	MR & MRS C BLACKBURN 113 CRABTREE LANE LANCING BN15 9NH	**M.J.J. TANNER** SOUTH HAMBYE 16 NORTH LANE EAST PRESTON WEST SUSSEX BN16 1DA TEL/FAX: 01903 774211
SCALE	1:100		
DRG No	798-6		