

1m 2m 3m 4m 5m 6m 7m 8m 9m 10m
1:100 Scale Bar




East (Front) Elevation

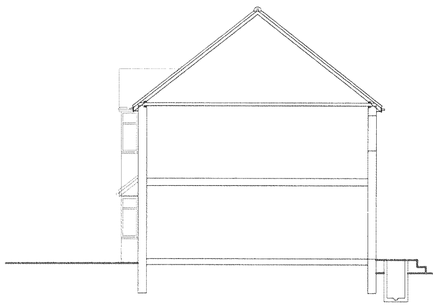

North (Side) Elevation

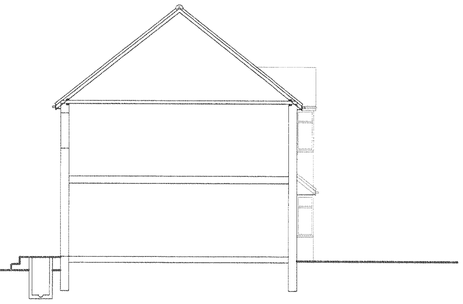


South (Side) Elevation

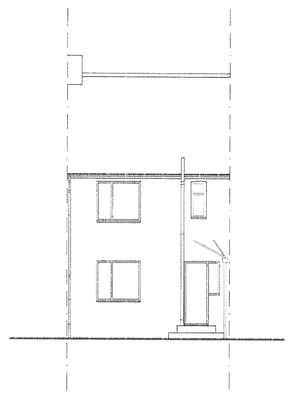

West (Rear) Elevation

1m 2m 3m 4m 5m 6m 7m 8m 9m 10m
1:50 Scale Bar

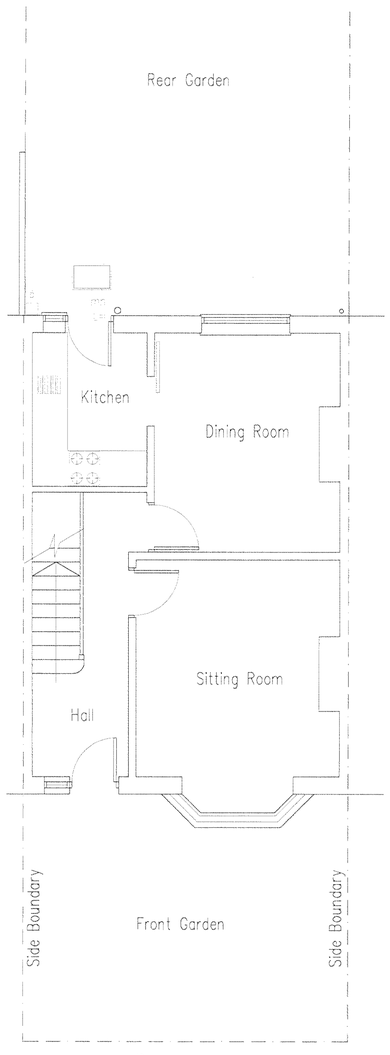

Ground Floor Plan

Project:
Proposed Rear Extension &
Front Porch At:
21 Adur Drive
Shoreham By Sea
West Sussex
BN43 6PN

Drawing title:
Plans & Elevations As Existing

Client: Mr R. Eason

Copyright of:
Architectural & Planning Services
15 West Street
Shoreham By Sea
West Sussex
BN43 5WF
bjw
01273 441009 (after 6pm)
07856699101
e-mail: berwhitby15@yahoo.co.uk

Scale: 1:100 1:50 | Paper size: A1
Date: 5.7.2010 | Drawn: BJW
Drg. No: 01 | Rev'n