

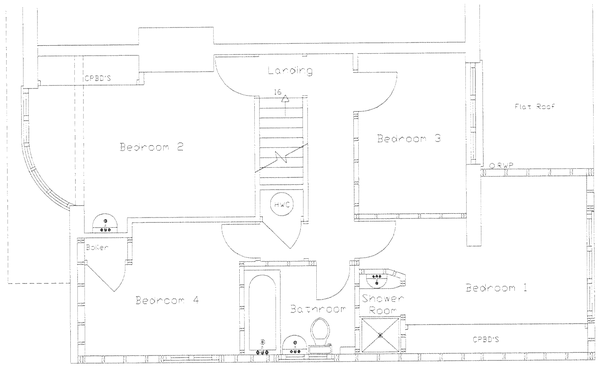


First Floor

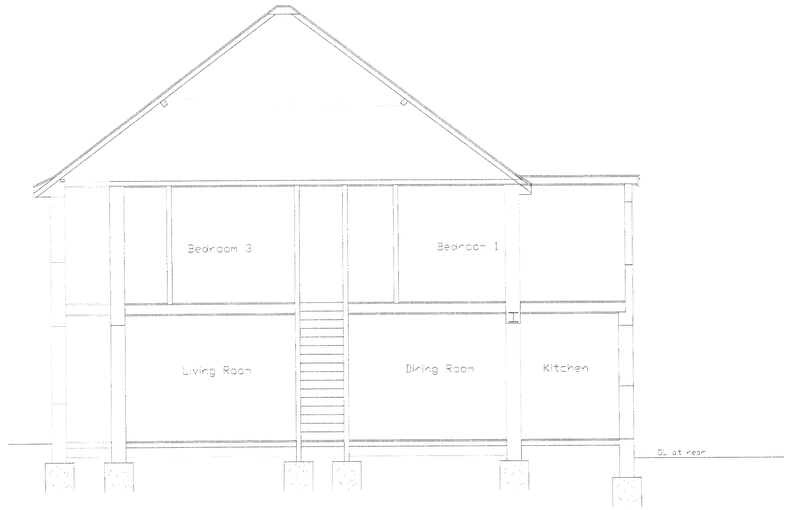

Typical Cross Section

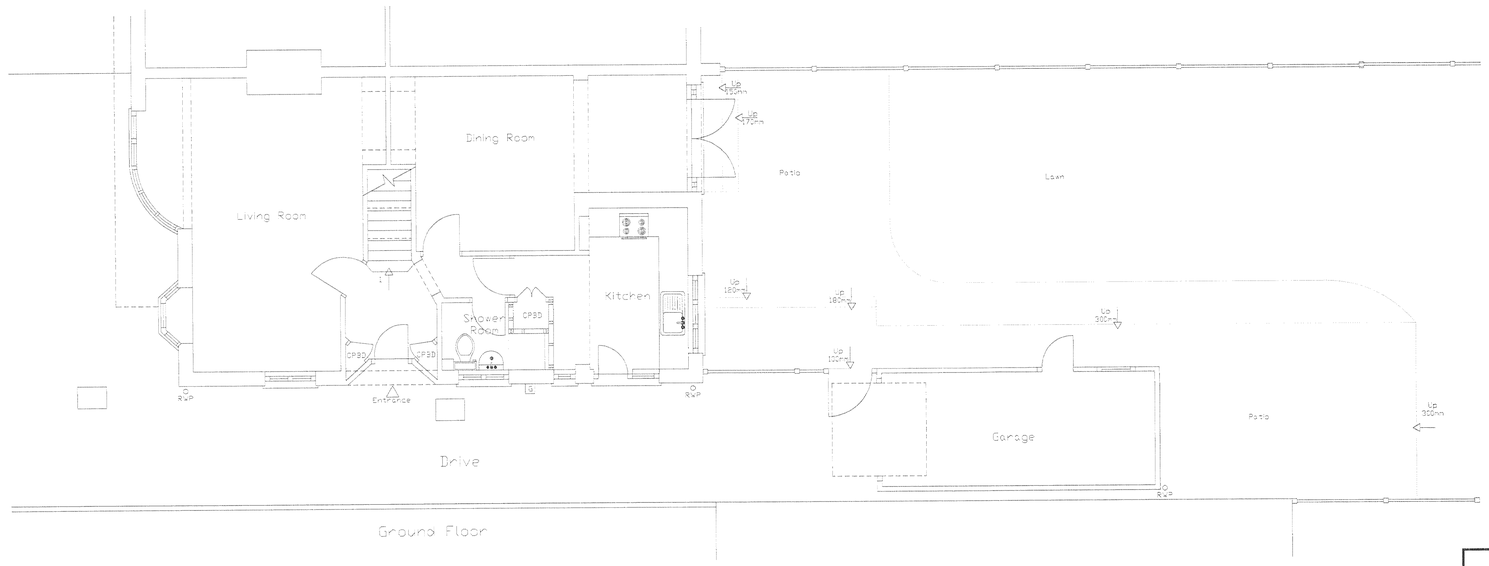

Ground Floor

Scale 1:50 / 1:100

0 1m 2m 3m 4m 5m
2m 4m 6m 8m 10m

Colin Jessey Associates

29 Parkfield Rd, Worthing, BN13 1EP, Tel. 01903 212019, www.colinjessey.co.uk

Client	Mr & Mrs P Mitchell	Paper Size A1
Contract	Internal Alterations & Garden Room	
At	59 The Drive, Shoreham, West Sussex. BN43 5GD	
Title	Survey Floor Plans & Cross Section	
DWG. No.	163.10.01 Scale: 1:50 Date: 25.08.10	Drawn By: S.D
Rev.		
Details.		Date:
Details.		
Details.		