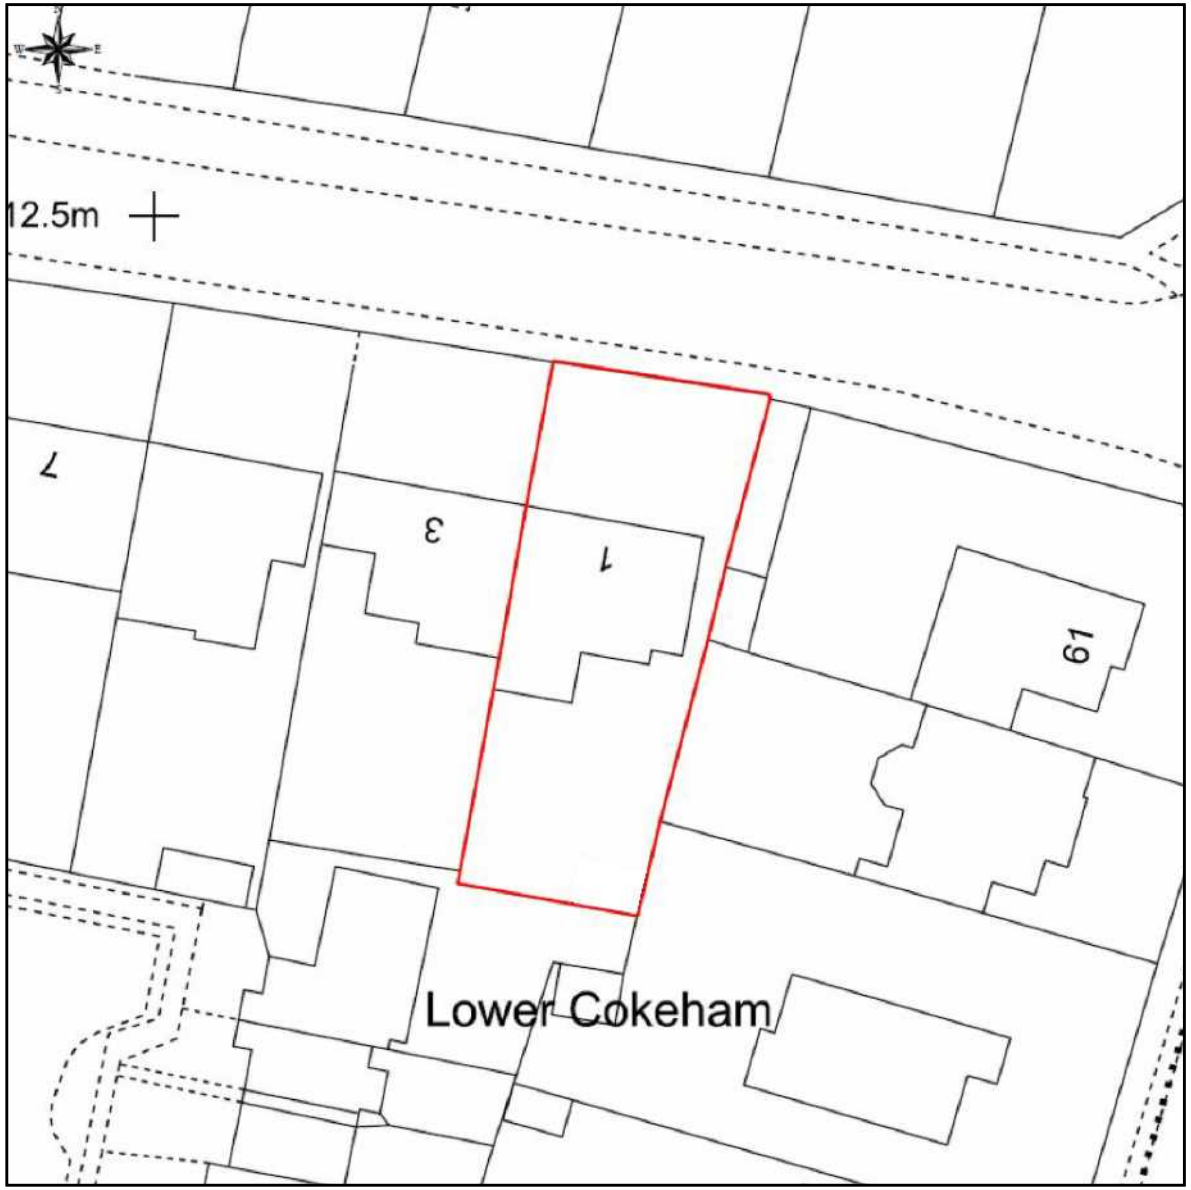

N

5 m
10 m
20 m
35 m

iHUS Projects
Plumtree Industrial Estate
Plumtree Road
Bircotes
DN11 8EW
tel.: 01302 247777
www.ihusannexe.com

Project Name: New Build Caravan

Drawing Name: Existing Block Plan
Drawing No.: 1787.14
Version: 1
Revision: 0
Date: 25.04.2019

Clients name: Kelly Harman

Address: 1 Cokeham Road, Sompting, Lancing, West Sussex

Post code: BN15 0AA

Scale 1:500
Printed to A4