
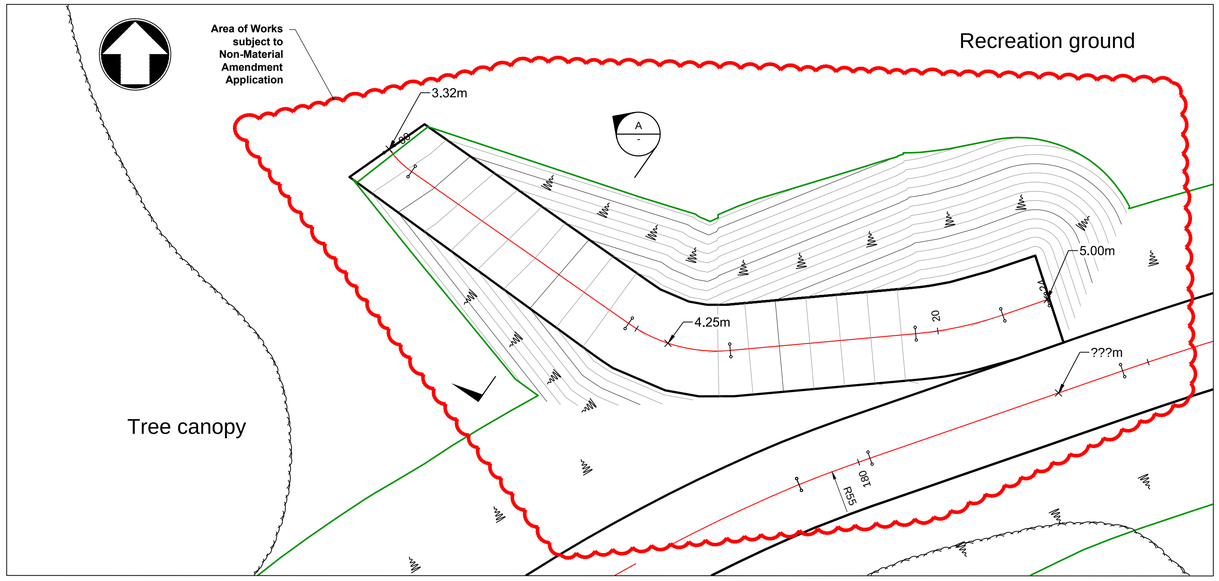


Plan on Tidal Lagoon showing location of Cross-Sections


Scale 1:100

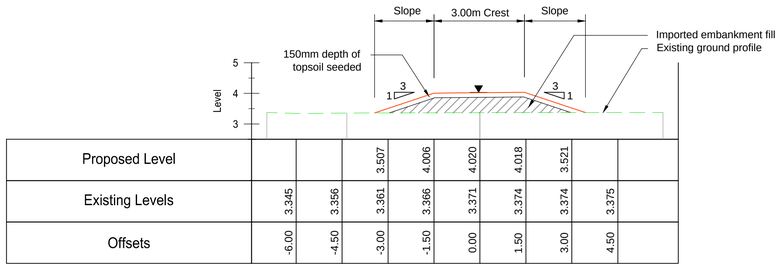

Proposed Level			3.507	4.006	4.020	4.018	3.521		
Existing Levels	3.345	3.356	3.361	3.366	3.371	3.374	3.374	3.375	
Offsets	-6.00	-4.50	-3.00	-1.50	0.00	1.50	3.00	4.50	

Embankment Ramp

Section A
1:100 2635

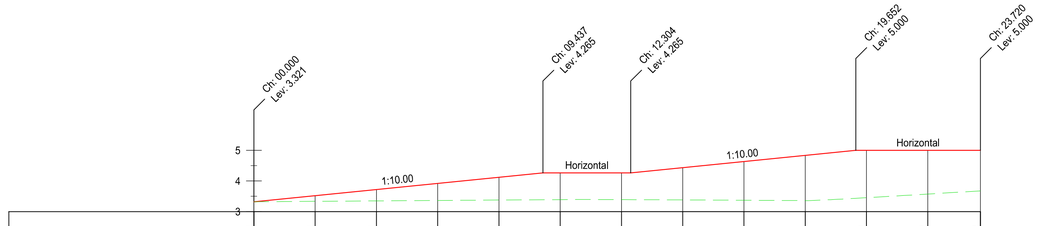

Chainage	00.000	02.000	04.000	06.000	08.000	10.000	12.000	14.000	16.000	18.000	20.000	22.000	23.720
Existing Levels	3.321	3.335	3.350	3.364	3.377	3.391	3.392	3.382	3.371	3.359	3.454	3.573	3.676
Proposed levels	3.321	3.521	3.721	3.921	4.121	4.265	4.265	4.435	4.635	4.835	5.000	5.000	5.000

Embankment Ramp Profile
1:100

© Mott MacDonald

This document is issued for the party which commissioned it and for specific purposes connected with the captioned project only. It should not be relied upon by any other party or used for any other purpose.
We accept no responsibility for the consequences of this document being relied upon by any other party, or being used for any other purpose, or containing any error or omission which is due to an error or omission in data supplied to us by other parties.

© Crown copyright and database rights 2014 Ordnance Survey 100024198 © Environment Agency copyright and/or database rights 2014. All rights reserved.

C:\pw work\pw_dev_cde\loy70749\dms00815\IMSO000648-MMC-01-W6-DR-C-2635.dwg Jul 19, 2017 - 12:38PM loy70749


Notes

1. All dimensions are in metres unless noted otherwise.
2. All levels are in metres relative to Ordnance Datum Newlyn (OD).
3. All positions are in metres relative to National Grid.
4. For walkway surface detail, refer to Drawing IMSO000648-MMC-01-W6-DR-C-2633.
6. For notes on typical landscaping embankment works and construction sequence see drawing IMSO000648-MMC-01-W6-DR-C-2660.

Key to symbols

Extents of new embankment
Centreline of new embankment crest

Key plan

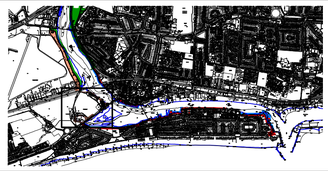

Reference drawings

IMSO000648-MMC-01-W6-DR-C-2632 - W6 Cross Sections Sheet 1

1:100 0 5m 10m

Rev	Date	Drawn	Description	Ch'k'd	App'd
P01	19.07.2017	JP	for Planning Approval	NJC	PJP
C01	31.03.2017	JP	Initial Construction Release	NJC	PJP

Mott MacDonald
Mott MacDonald House
8-10 Sydenham Road
Croydon, CR0 2EE
United Kingdom
T +44 (0)20 8774 2000
F +44 (0)20 8681 5706
W www.mottmac.com

Client

Environment Agency

Title

Shoreham Adur Tidal Walls
Reach W6 : Recreation Ground
Tidal Pool
Cross Sections Sheet 1

Designed	P Lim	PL	Eng check	F J Loy	FJL
Drawn	J Parabere	JP	Coordination	N J Clarke	NJC
Dwg check	P Lim	PL	Approved	P J Phipps	PJP

Scale at A1	Status	Rev	Security
1:100	S2	P01	STD

Drawing Number
IMSO000648-MMC-01-W6-DR-C-2635