

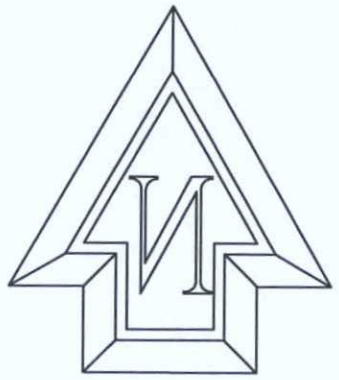

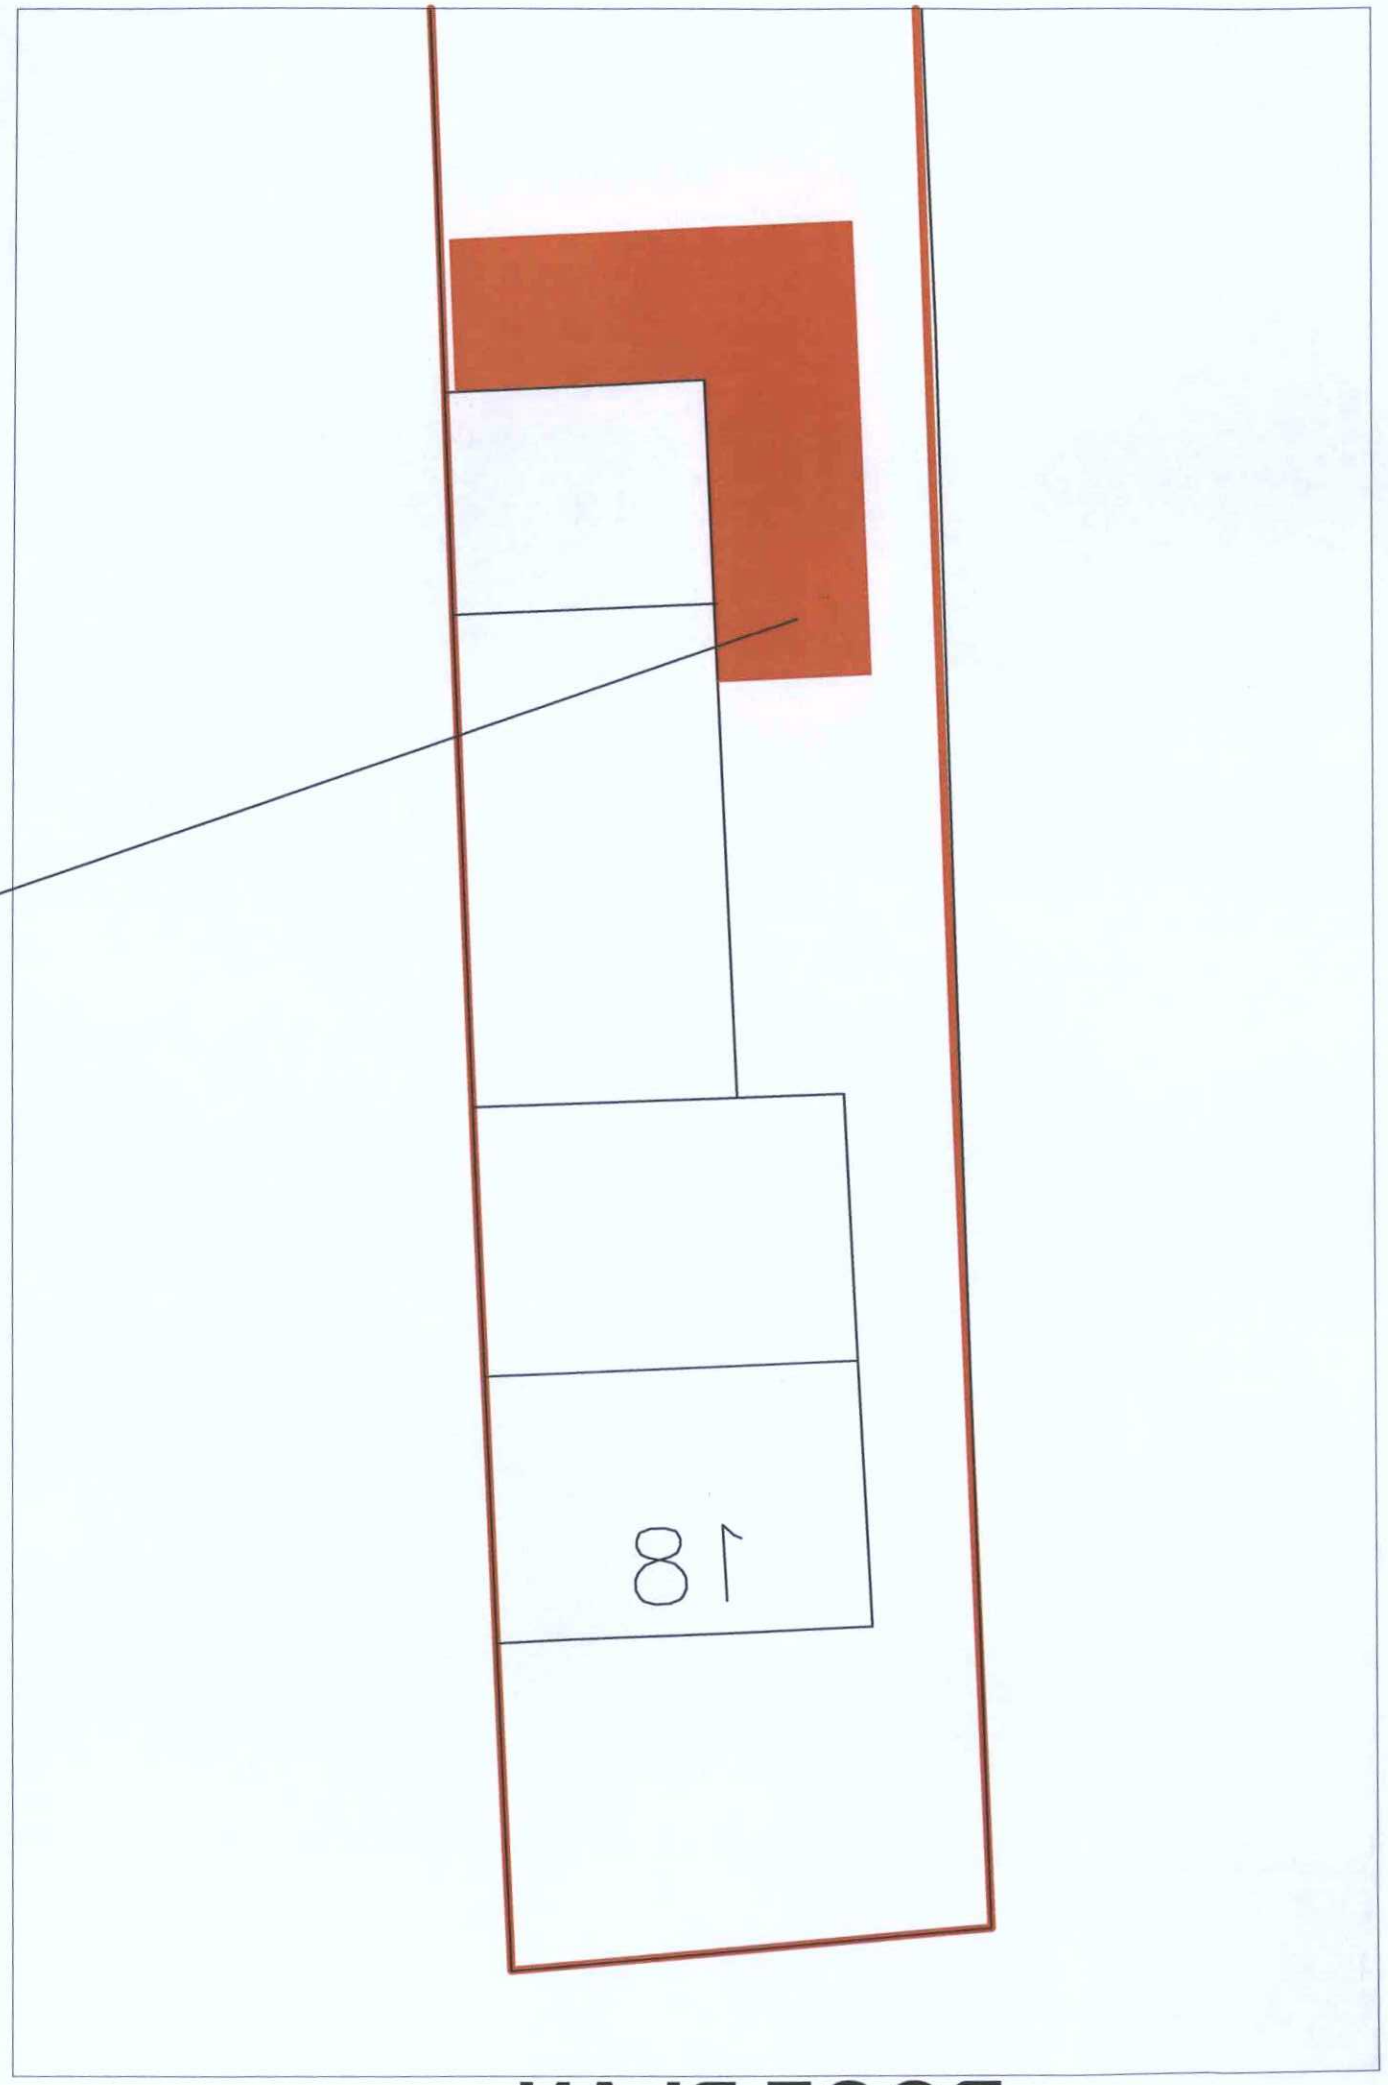

ADUR & WORTHING PLANNING SERVICES	
PLAN	AWDM/ 1099/17
DATE VALID	27 JUL 2017

proposed extension hatched red

Note: All dimensions to be checked on site.

Copyright of:
BJW
Architectural & Planning Services
15 West Street
Shoreham By Sea
West Sussex
BN43 5WF
01273 441009
07856899101
e-mail: benw@bjwarchitectural.co.uk
website: bjwarchitectural.co.uk

Project:
Proposed works at:
18b Brighton Rd

Title:
roof plan as proposed

Client:

Scale:
1:500, 1:1250 @ A3 paper size

Date: 12.7.2017
Drawn: BJW

Drg. No. 07
Rev'n

ROOF PLAN