UK MAP CENTRE .com

North

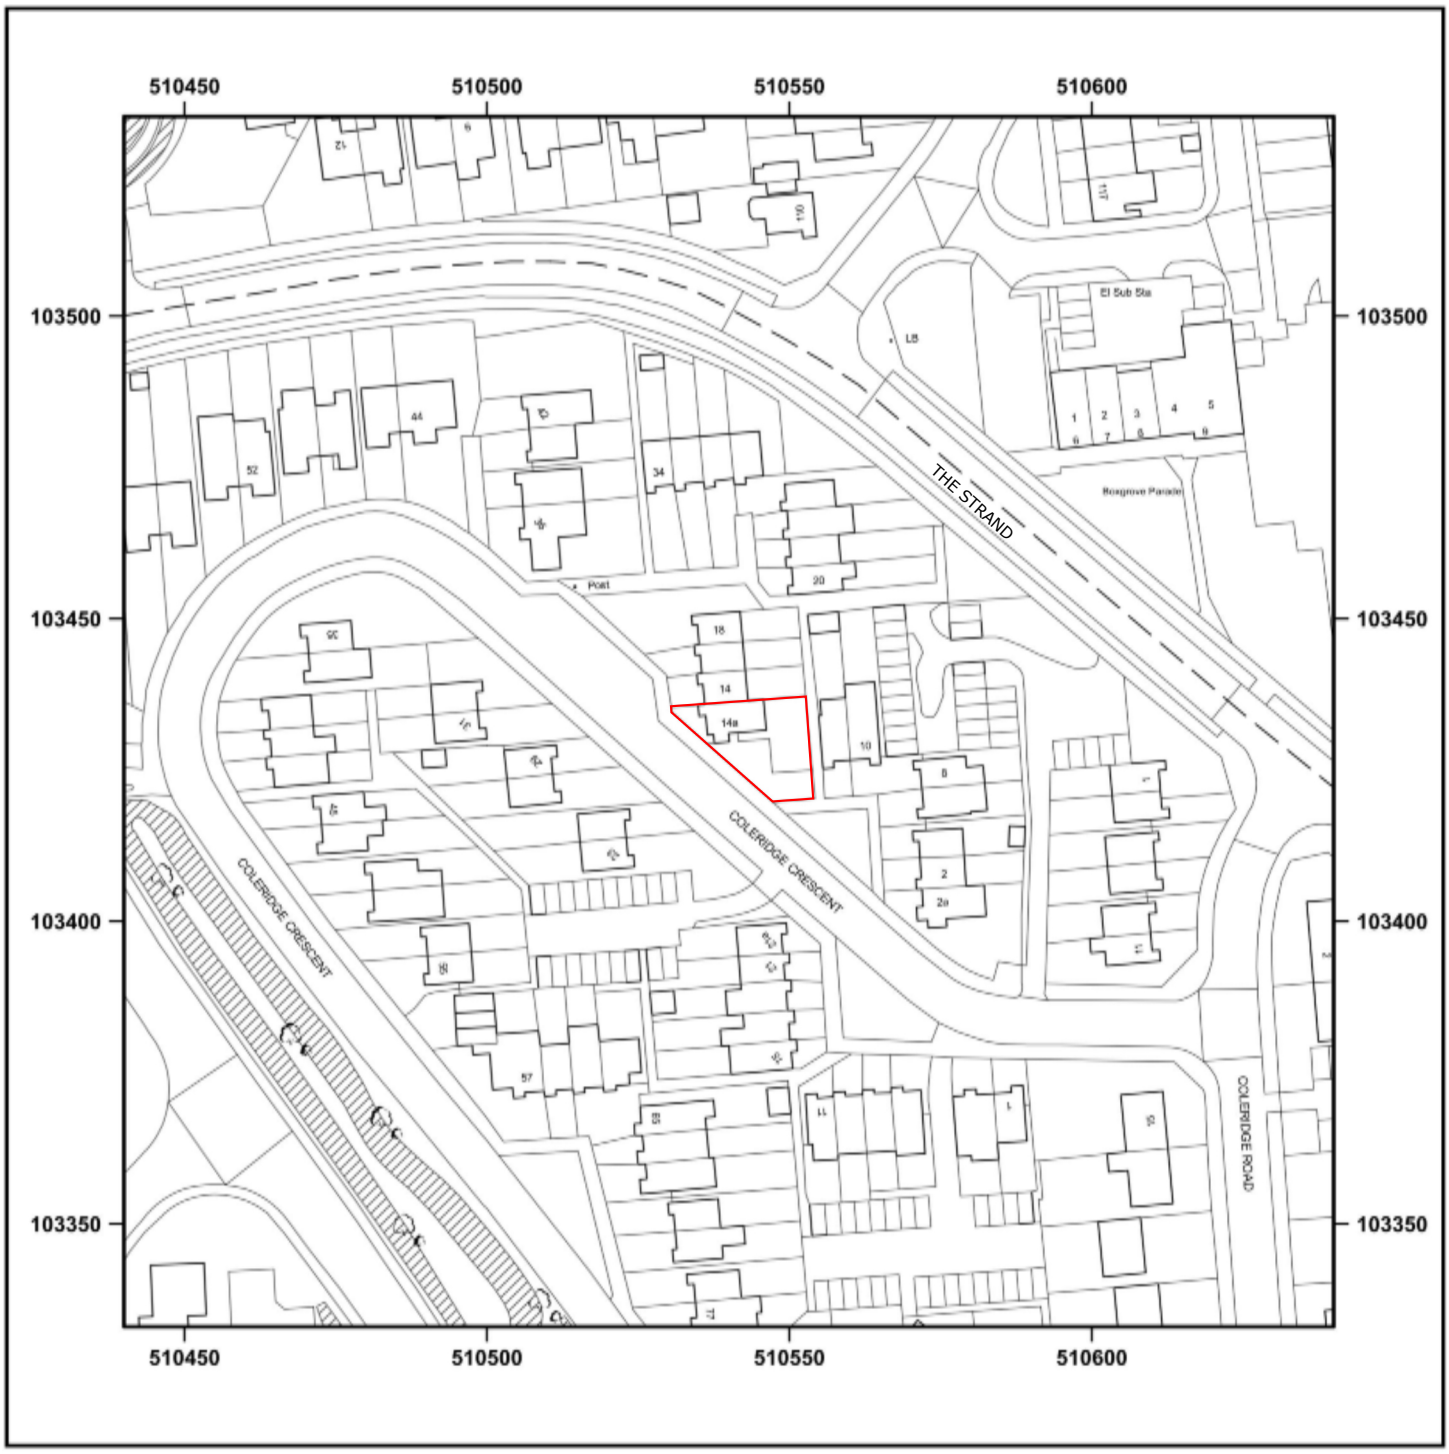

© Crown copyright and database rights 2025 OS AC0000848283. Public rights of way shown on this map have been taken from Local Authority definitive maps. The representation on this map of any other road, track or path is no evidence of the existence of a right of way.

0 12.5 25 37.5 50 m

Scale 1:1250 - 1cm = 12.5m - A4 Size

LOCATION PLAN

DRWG No: DS/BROWN/03

DATE: 27/01/25

14A, COLERIDGE CRESCENT, GORING-BY-SEA, WORTHING, BN12 6LT

Supplied by: www.ukmapcentre.com
Product Info: www.ukmapcentre.com/location-plans-1250-scale
Serial No: 302330
Centre Coordinates: 510540,103433
Production Date: 27/01/2025

Ordnance Survey Licensed Data