

EXISTING ELEVATIONS

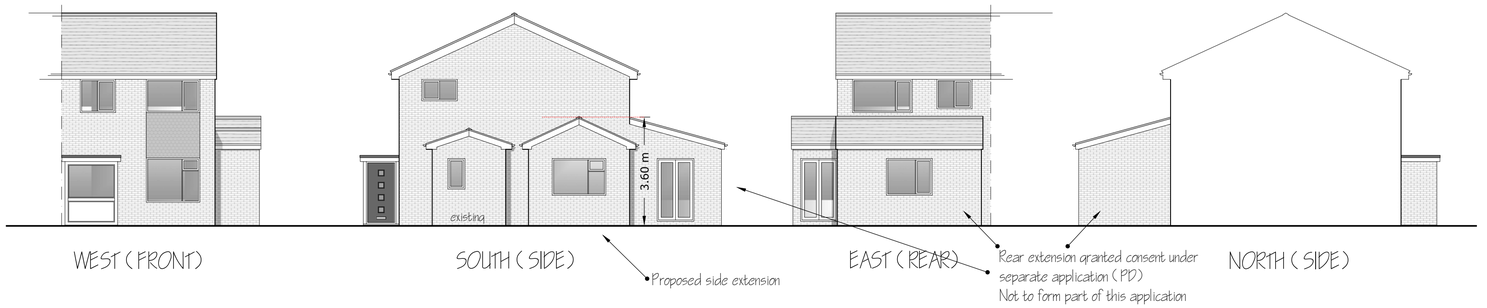

PROPOSED ELEVATIONS

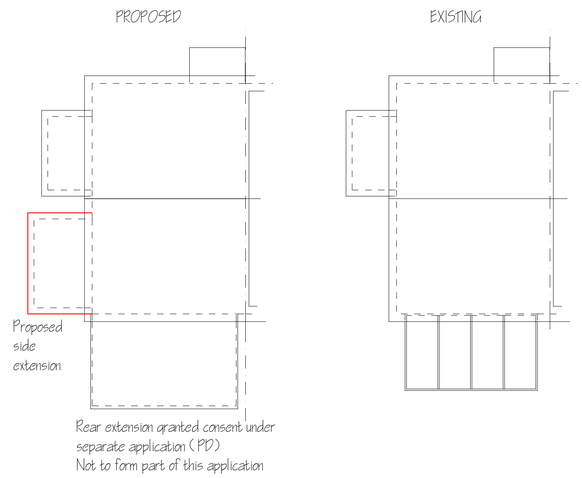

ROOF PLANS

1:100 @ A1

GROUND FLOOR EXISTING

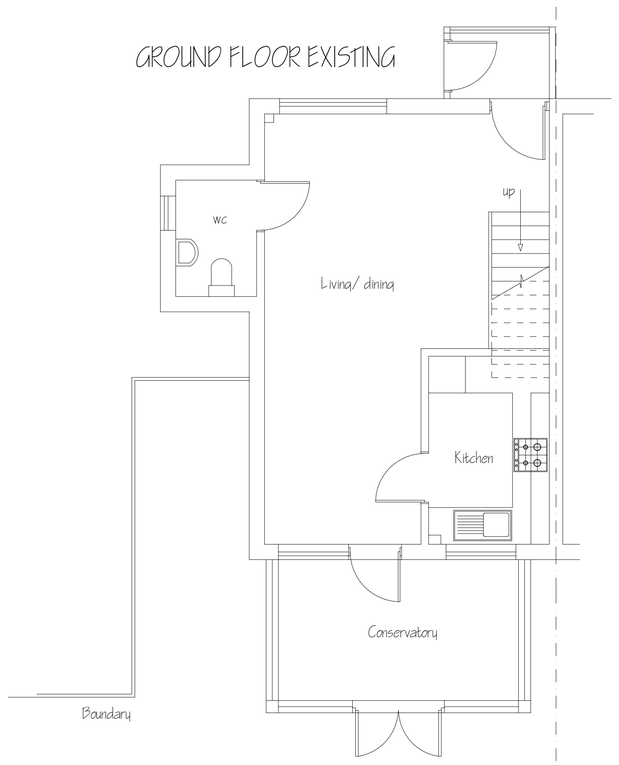

FIRST FLOOR EXISTING

(no change required)

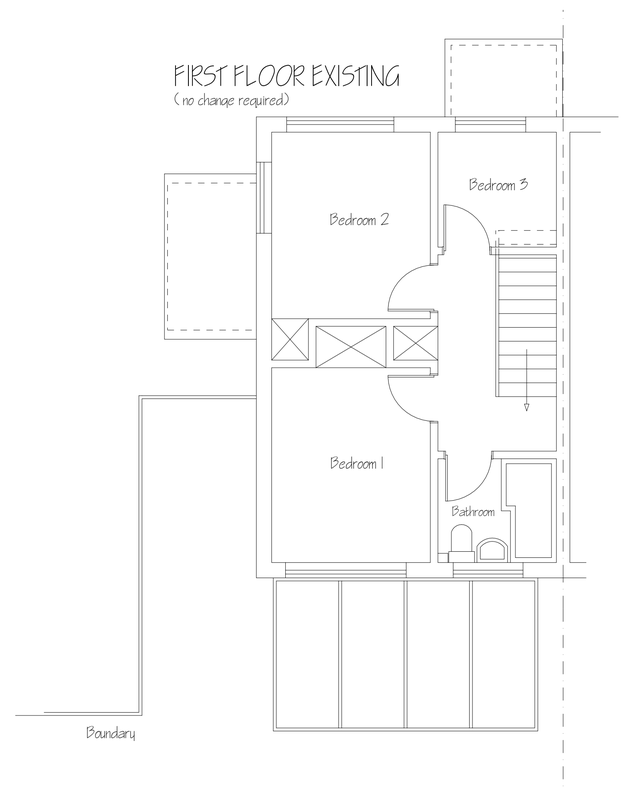

GROUND FLOOR PROPOSED

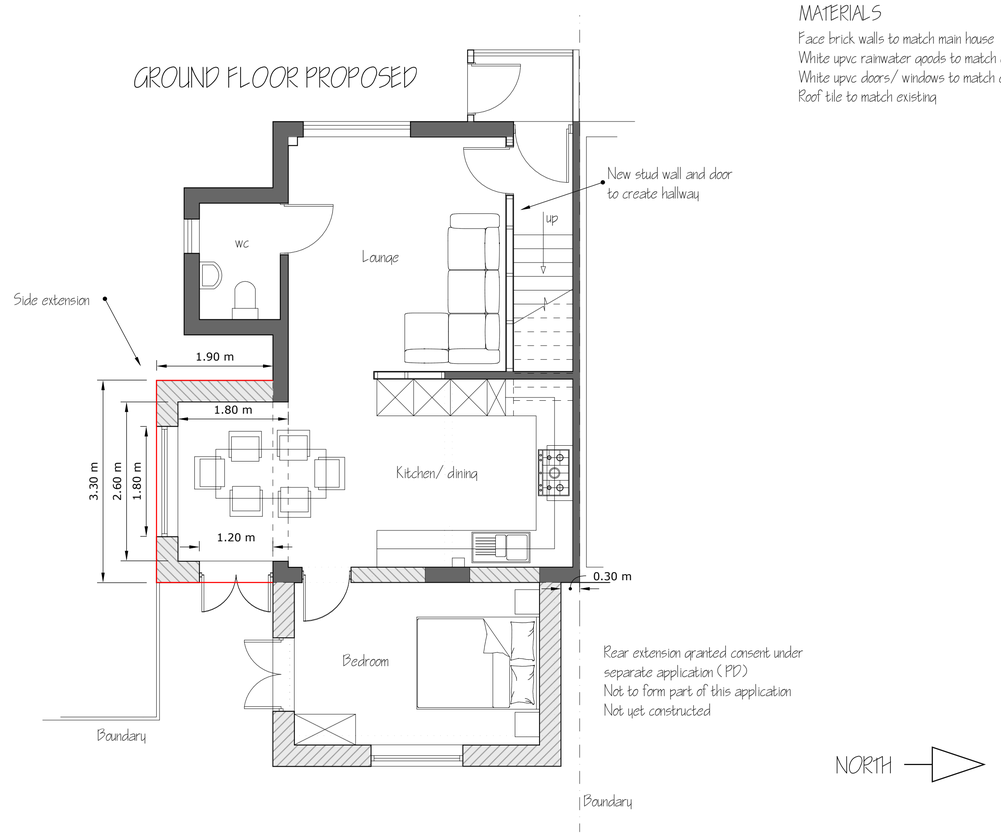

MATERIALS

Face brick walls to match main house
White upvc rainwater goods to match existing
White upvc doors/ windows to match existing
Roof tile to match existing

deadspace DESIGNS

SIDE EXTENSION at 14a Coleridge Crescent, Goring-by-Sea, Worthing, BN12 6LT

DRAWING: EXISTING AND PROPOSED PLANS & ELEVATIONS

SCALE: PLANS 1:50 @ A1 . ELEVS 1:100 @ A1

DATE: 05/ 06/ 2025

DRWG No: DS/ BROWNside/ 01

1:50 @ A1 paper size 0 1 2 3m

1:100 @ A1 paper size 0 1 2 3 4 5m