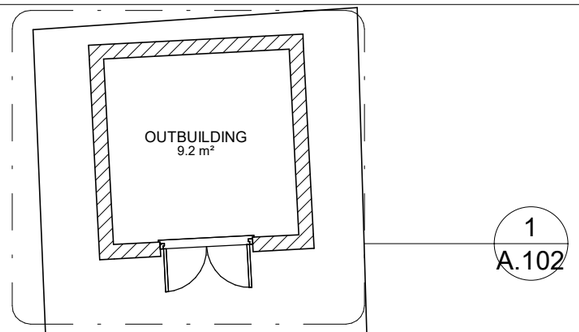

1
A.102

0m 2m 4m 6m 8m 10m

VISUAL SCALE 1:100 @ A3

1 GROUND FLOOR
1 : 100

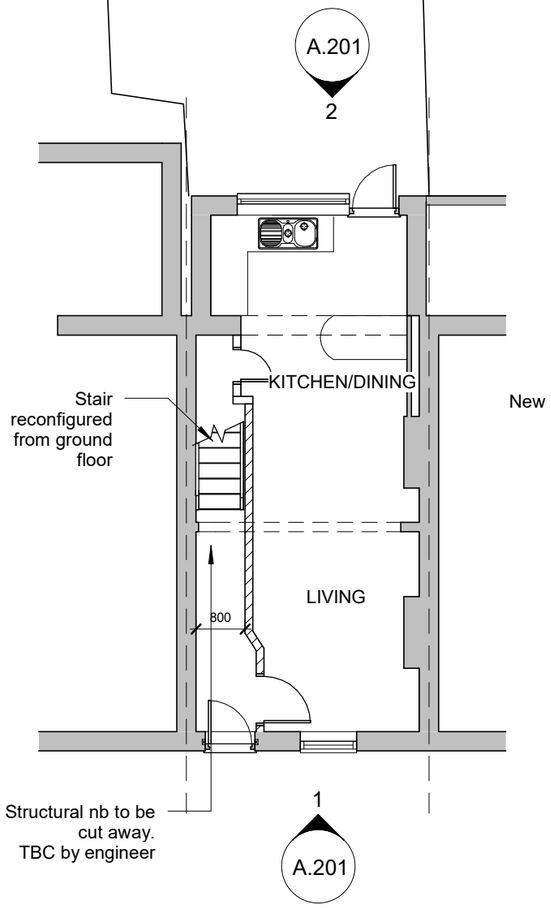

2 FIRST FLOOR
1 : 100

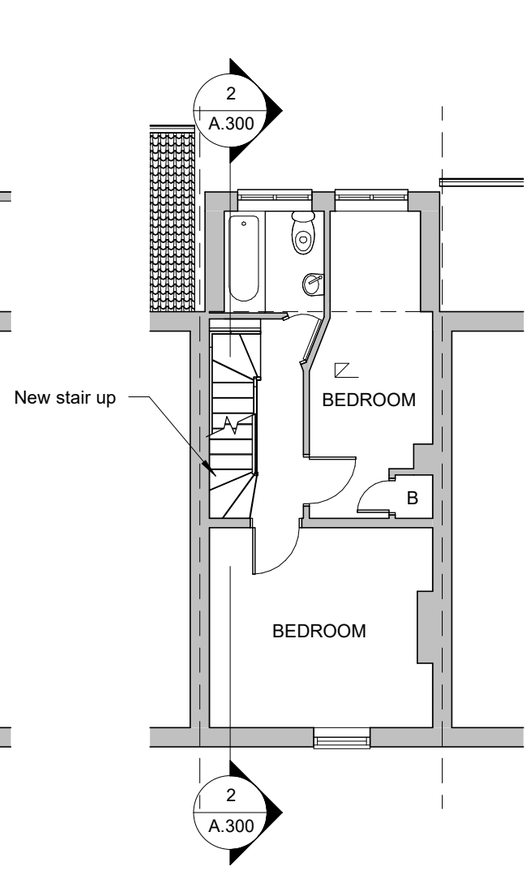

3 SECOND FLOOR
1 : 100

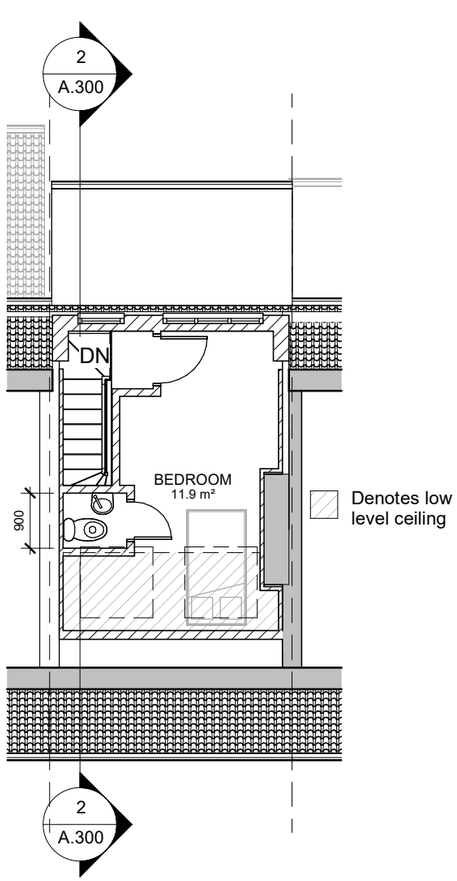

4 ROOF PLAN
1 : 100

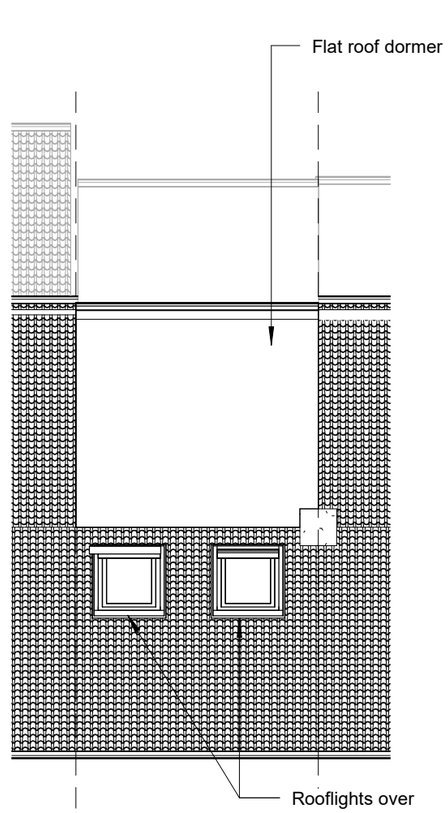

KRONA DESIGN
ARCHITECTURAL DESIGN & DRAFTING
4 Union Place | Worthing | BN11 1LG
info@kronadesign.co.uk | kronadesign.co.uk
Tel: 01903 256150 Mob: 07827 994111

PROJECT
Loft Conversion & Outbuilding

ADDRESS
123 Southfield Road
Worthing
West Sussex

TITLE
Proposed Plans

CLIENT
Geoff Raymond

DRAWN	STATUS	DATE
JLB	Design	07/05/25

SCALE (@ A3)	PROJECT NUMBER
1 : 100	KD.1703

DRAWING NUMBER	REV
A.101	B

© KRONA DESIGN