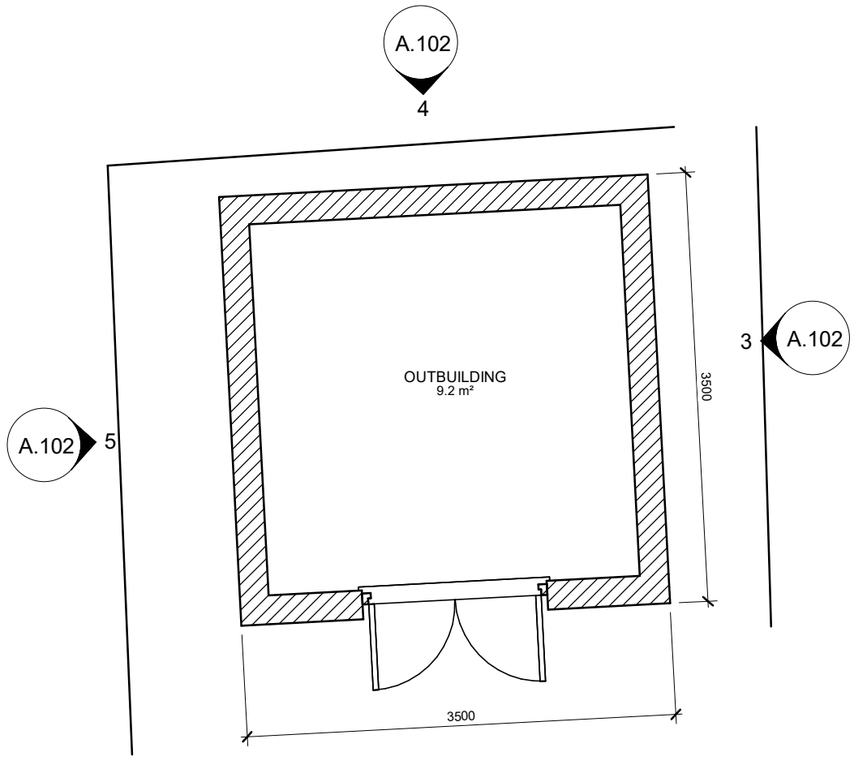



VISUAL SCALE 1:50 @ A3

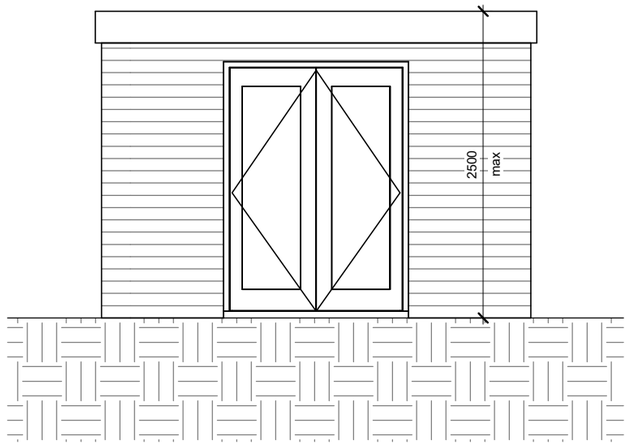

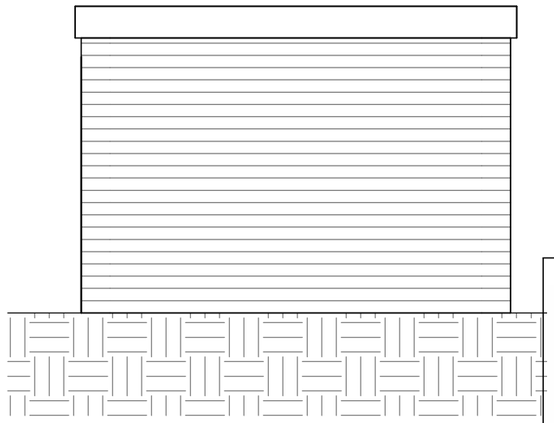

1 OUTBUILDING
1 : 50

A.102

2 SOUTH FACING ELEVATION
1 : 50

3 EAST FACING ELEVATION
1 : 50

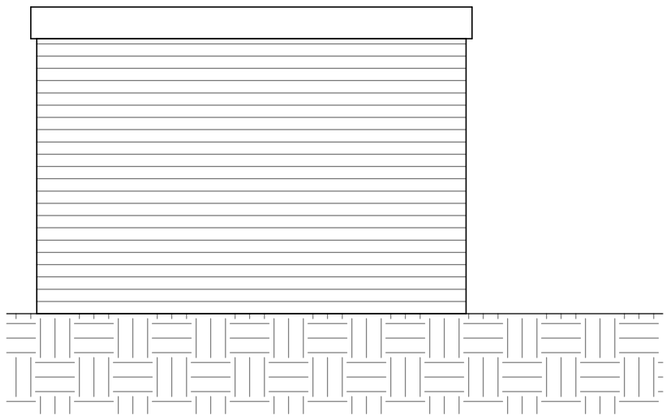

4 NORTH FACING ELEVATION
1 : 50

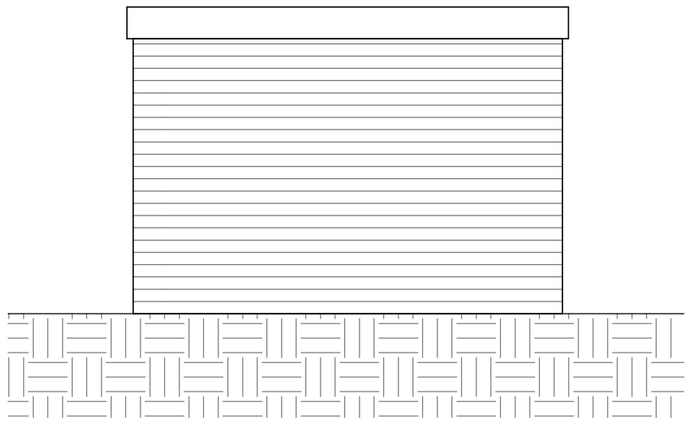

5 WEST FACING ELEVATION
1 : 50

KRONA DESIGN
ARCHITECTURAL DESIGN & DRAFTING
4 Union Place | Worthing | BN11 1LG
info@kronadesign.co.uk | kronadesign.co.uk
Tel: 01903 256150 Mob: 07827 994111

PROJECT
Loft Conversion & Outbuilding

ADDRESS
123 Southfield Road
Worthing
West Sussex

TITLE
Outbuilding

CLIENT
Geoff Raymond

DRAWN	STATUS	DATE
JLB	Design	16/05/25

SCALE (@ A3)	PROJECT NUMBER
1 : 50	KD.1703

DRAWING NUMBER	REV
A.102	

© KRONA DESIGN