

0m 2m 4m 6m 8m 10m

VISUAL SCALE 1:100 @ A3

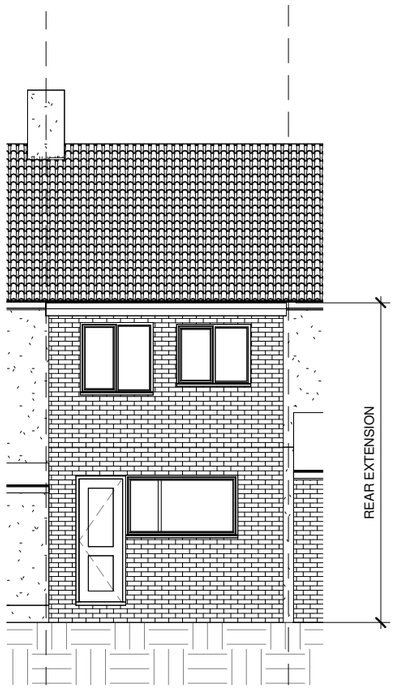


1 ELEVATION FACING NORTH

1 : 100

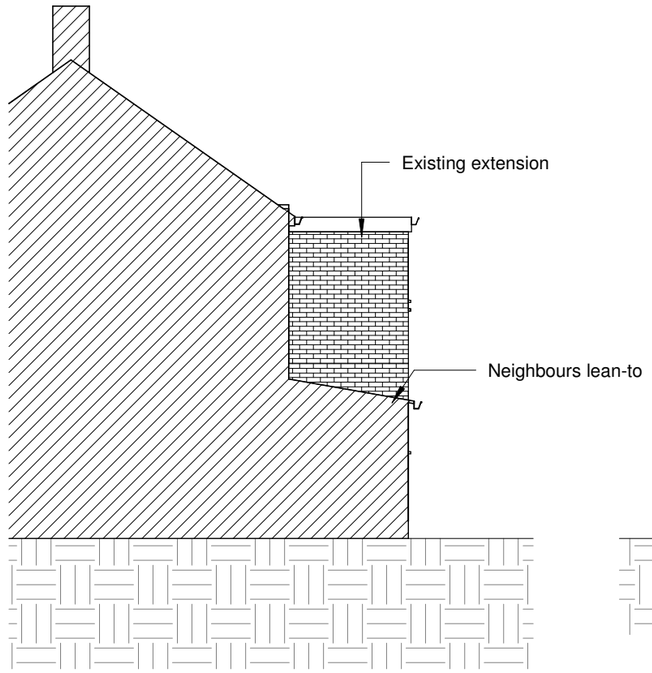

2 ELEVATION FACING EAST

1 : 100

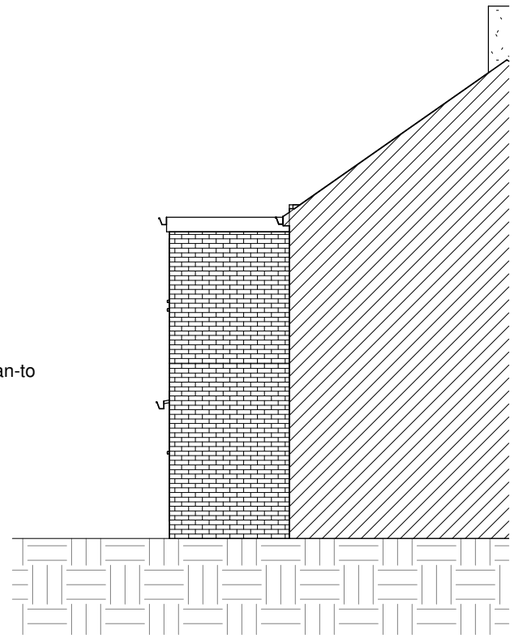

3 ELEVATION FACING WEST

1 : 100

KRONA DESIGN
ARCHITECTURAL DESIGN & DRAFTING
4 Union Place | Worthing | BN11 1LG
info@kronadesign.co.uk | kronadesign.co.uk
Tel: 01903 256150 Mob: 07827 994111

PROJECT

Rear Extension

ADDRESS

123 Southfield Road
Worthing
West Sussex

TITLE

Existing Elevations

CLIENT

Geoff Raymond

DRAWN	STATUS	DATE
JLB	Design	06/05/25

SCALE (@ A3)	PROJECT NUMBER
1 : 100	KD.1709

DRAWING NUMBER	REV
A.200	A

© KRONA DESIGN