March 2021
Drawing no:JB 441/ planning 02



EXISTING WEST (SIDE) ELEVATION 1:100



EXISTING SOUTH (FRONT) ELEVATION 1:100




EXISTING NORTH (REAR) ELEVATION 1:100




EXISTING EAST (SIDE) ELEVATION 1:100

NB: ELEVATIONS OF GARAGE/ STUDIO BUILDING ARE NOT SHOWN ON ELEVATION DRAWINGS

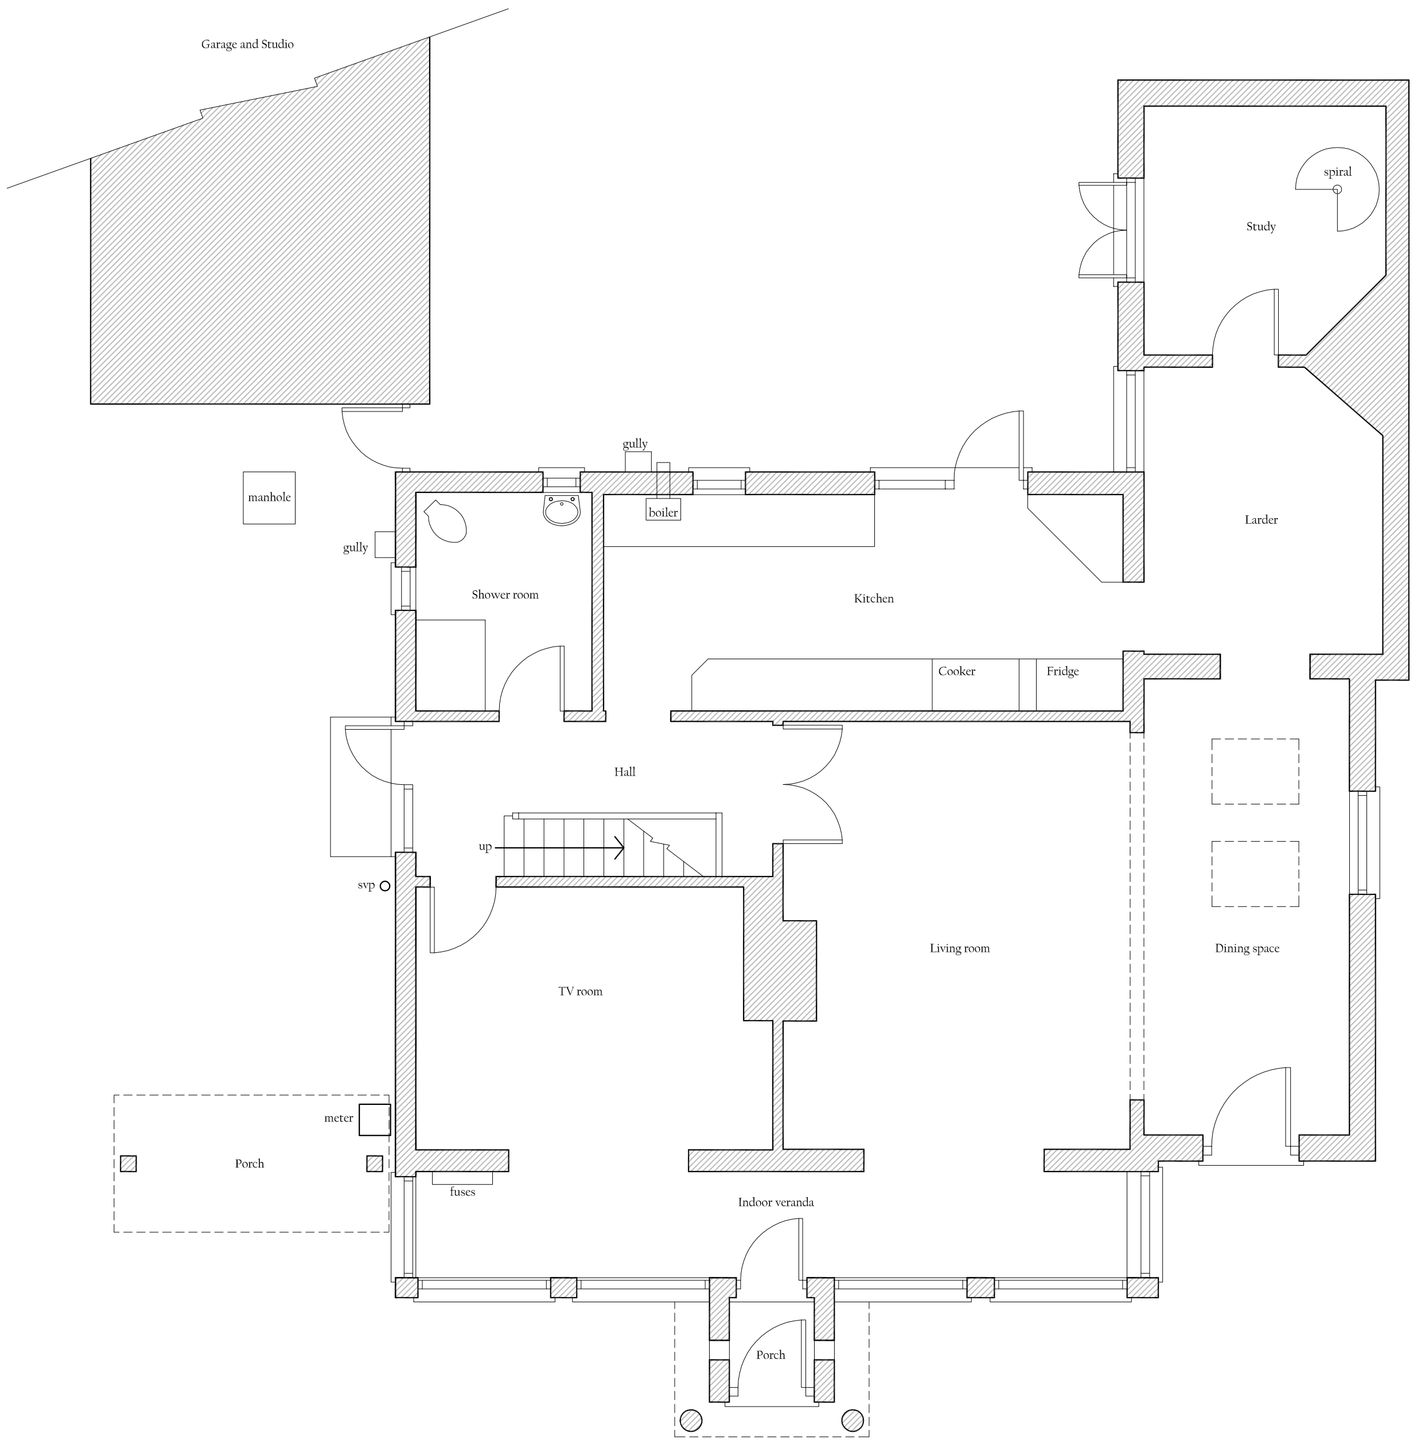



EXISTING GROUND FLOOR PLAN 1:50

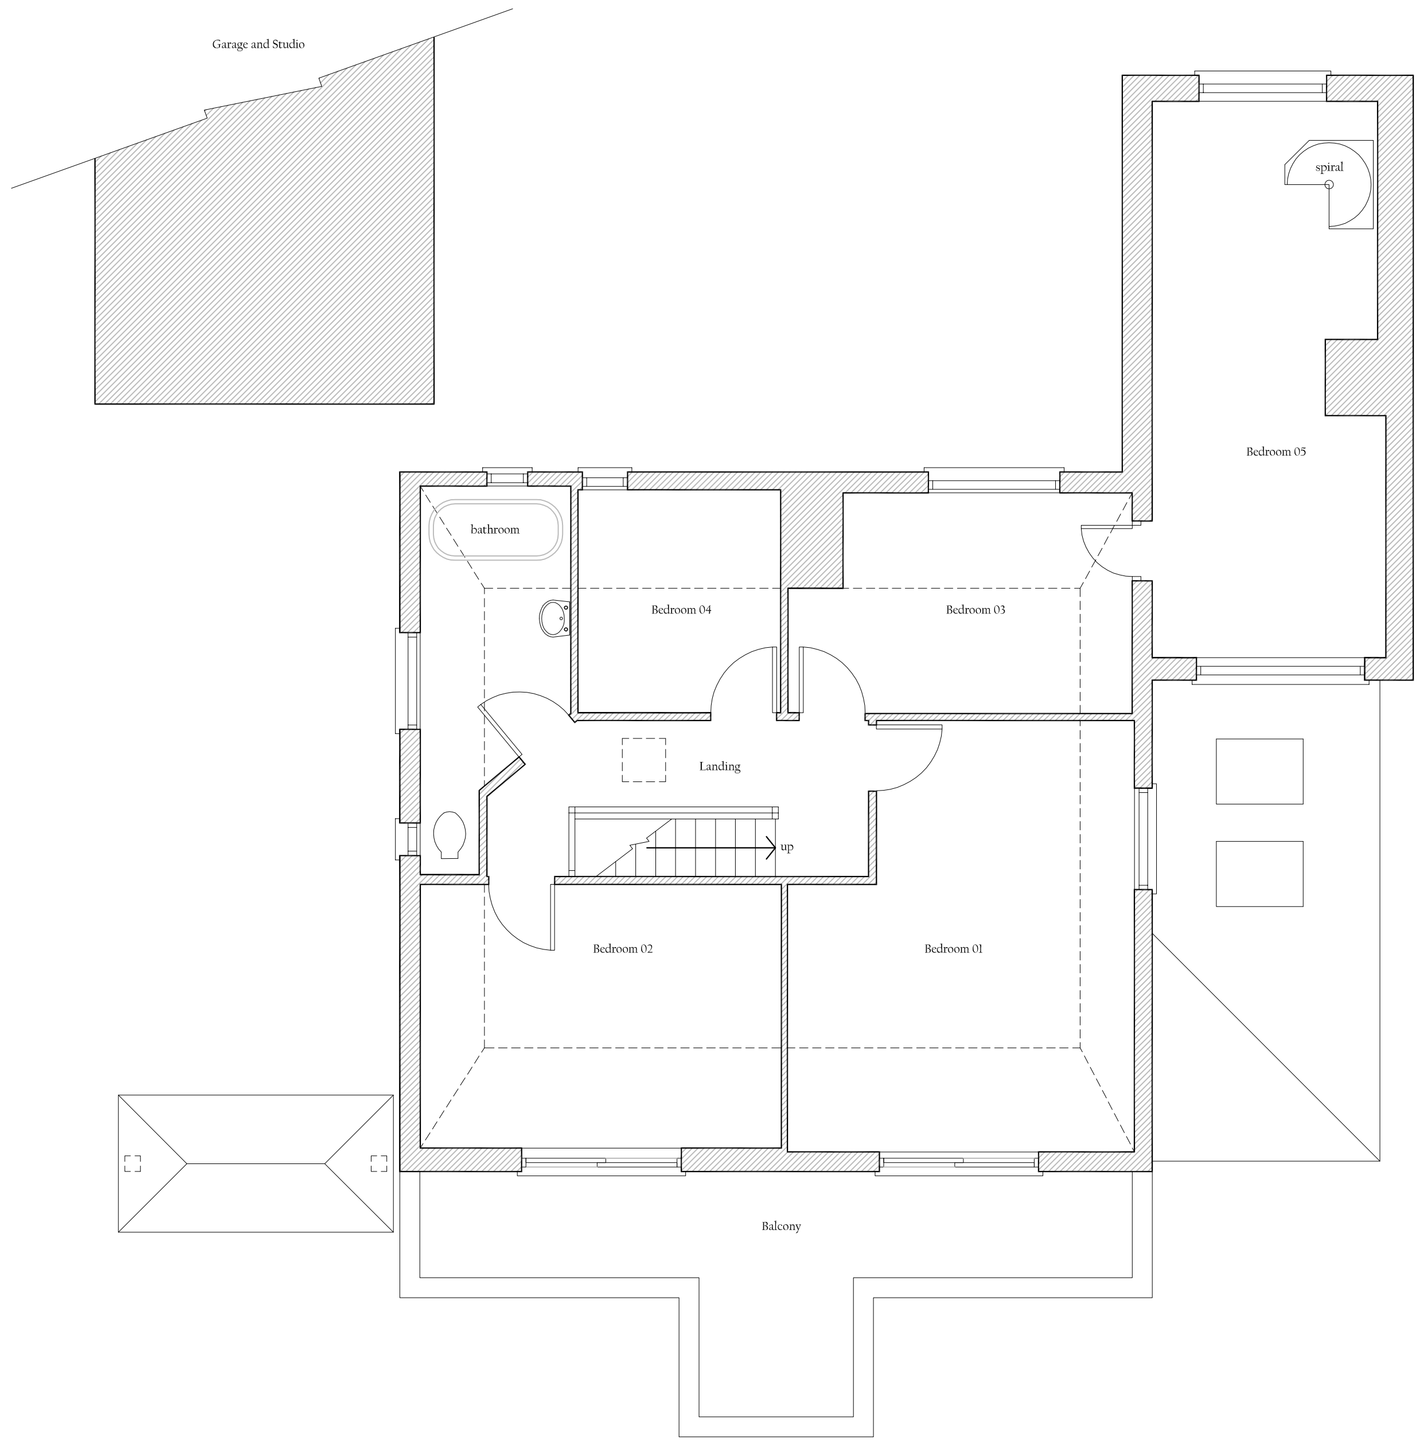

EXISTING FIRST FLOOR PLAN 1:50



SCALE BAR 1:50

SCALE BAR 1:100

JAMES BRECKELL : ARCHITECT : ARB : RIBA
Adur Business Centre, Little high Street, Shoreham by Sea, BN43 5EG, Tel 01273 467 621, Email: james@breckell.co.uk