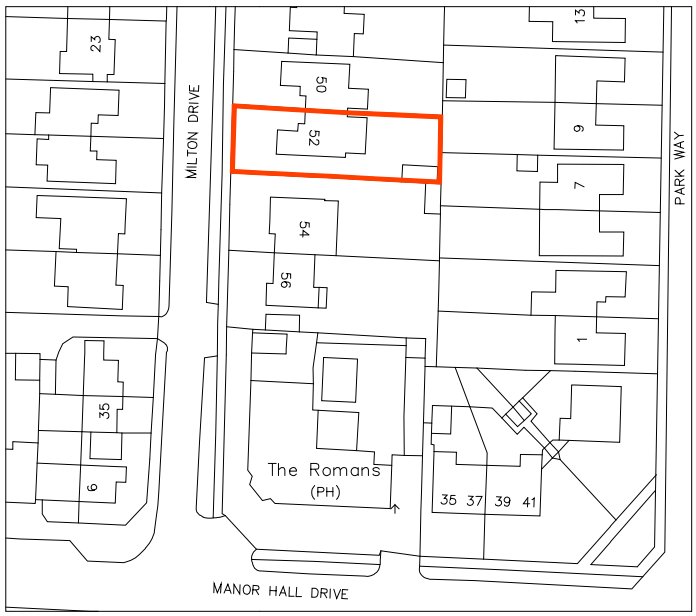

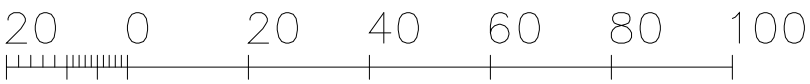

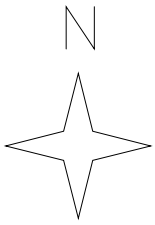

MR AND MRS R NAYLOR
52 MILTON DRIVE
SOUTHWICK
BN42 4NE

PRIOR APPROVAL APPLICATION FOR
LARGE DOMESTIC EXTENSION

LOCATION PLAN

DRAWING NO. 01

SCALE 1:1250

DRAWN BY RR 04-03-2020

NORTH

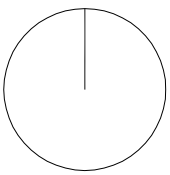

RICHARD ROBINSON RIBA
RR ARCHITECTS, 3 PACIFIC COURT, RIVERSIDE
SHOREHAM BY SEA BN43 5RW
01273 452 634 07860 632 542
E-MAIL richard@rr-architects.co.uk