
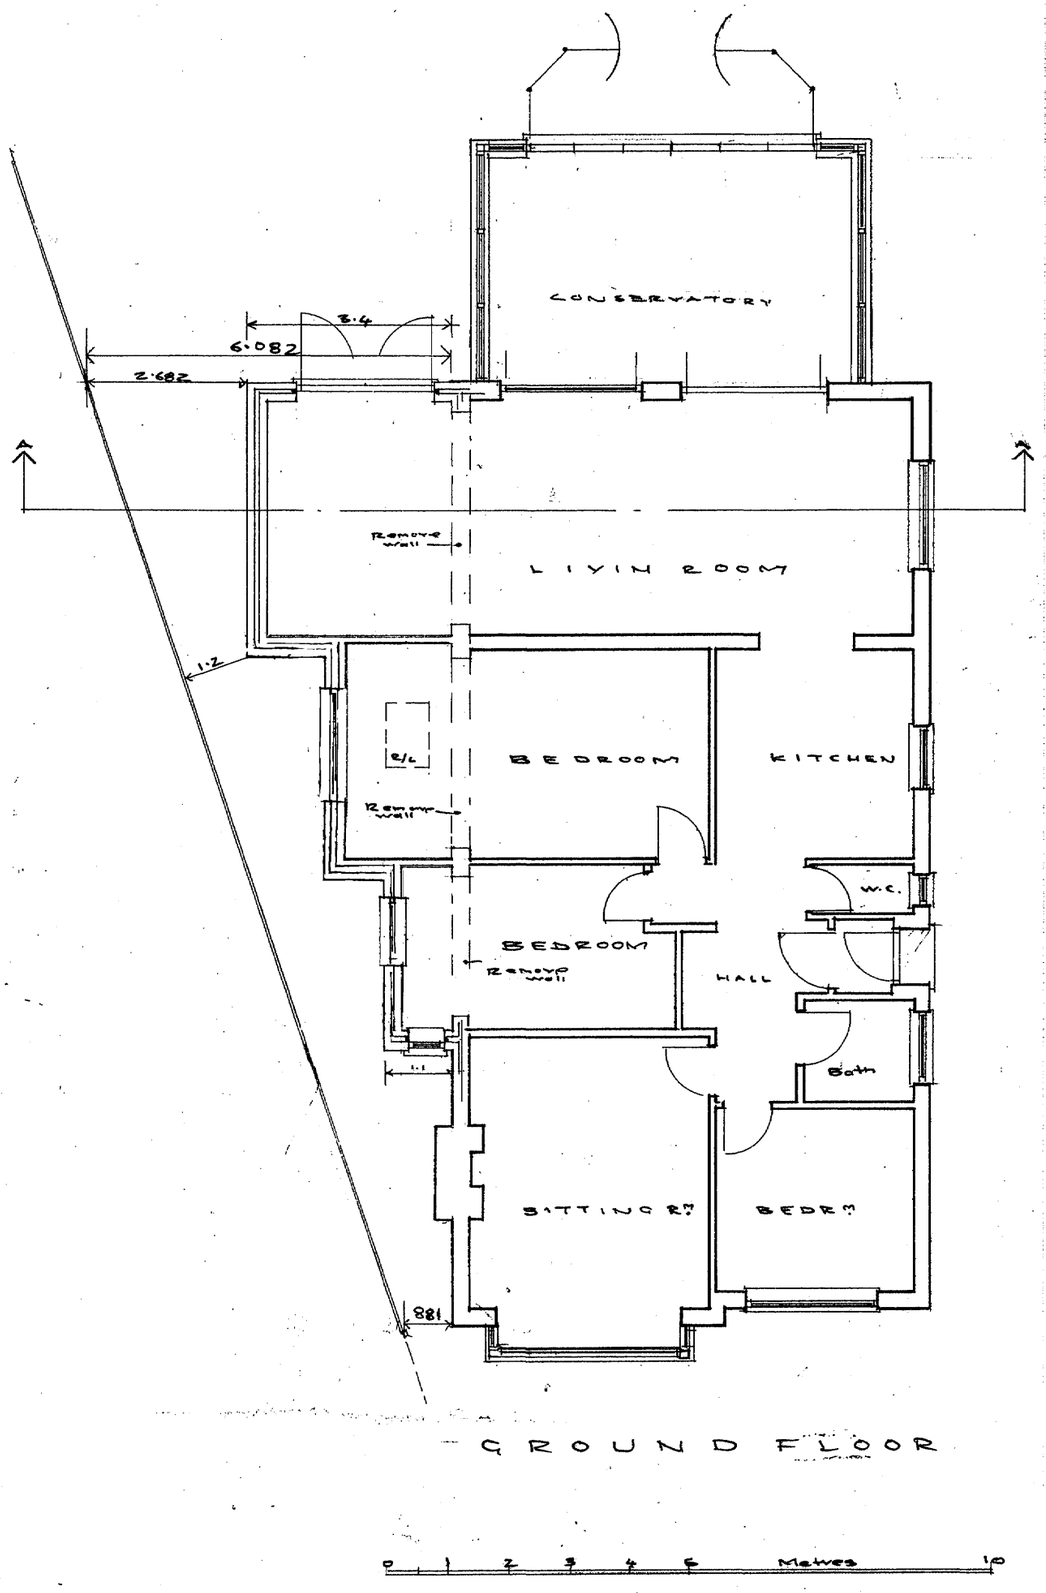


GROUND FLOOR

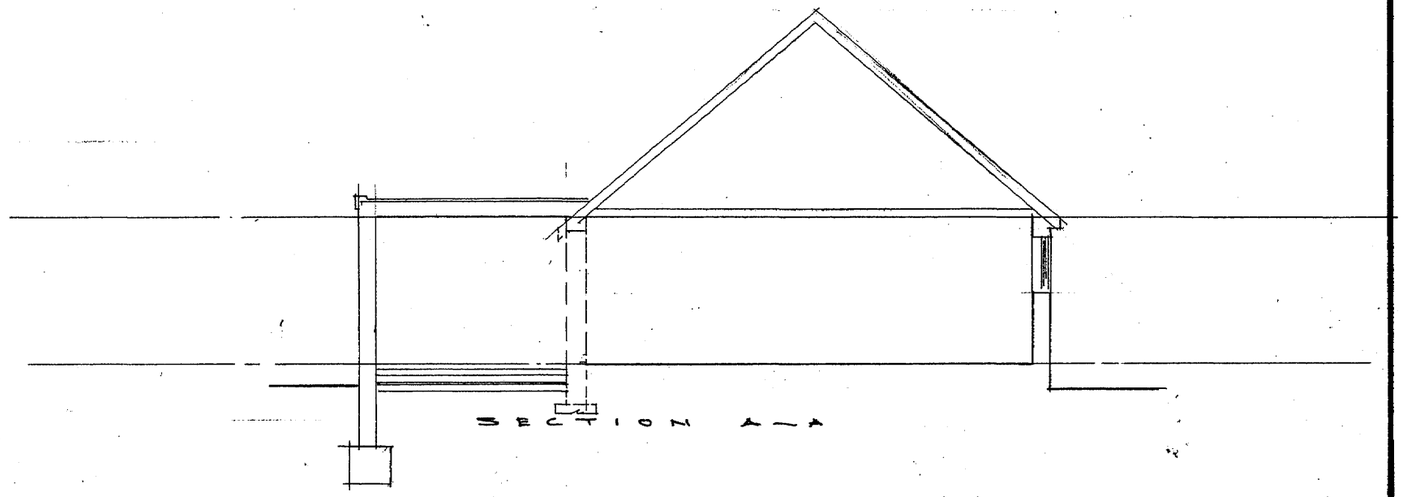

Revi 1 JUN '20

Floor Plans and sections as proposed	PHILIP J CLAY ARCHITECTURAL DESIGN TELEPHONE -01903 815889 E-Mail philipclay@sky.com web site: www.philclay.co.uk		
PROJECT: SIDE EXTENSION, 36 Eastbank Southwick			
CLIENTS: Mr and Mrs Mitchell	**Scale & plan size** 1:50 @ A1 1:100 @ A3	**DWG. NO.** 2218 - 1	P. J. Clay July 2019