



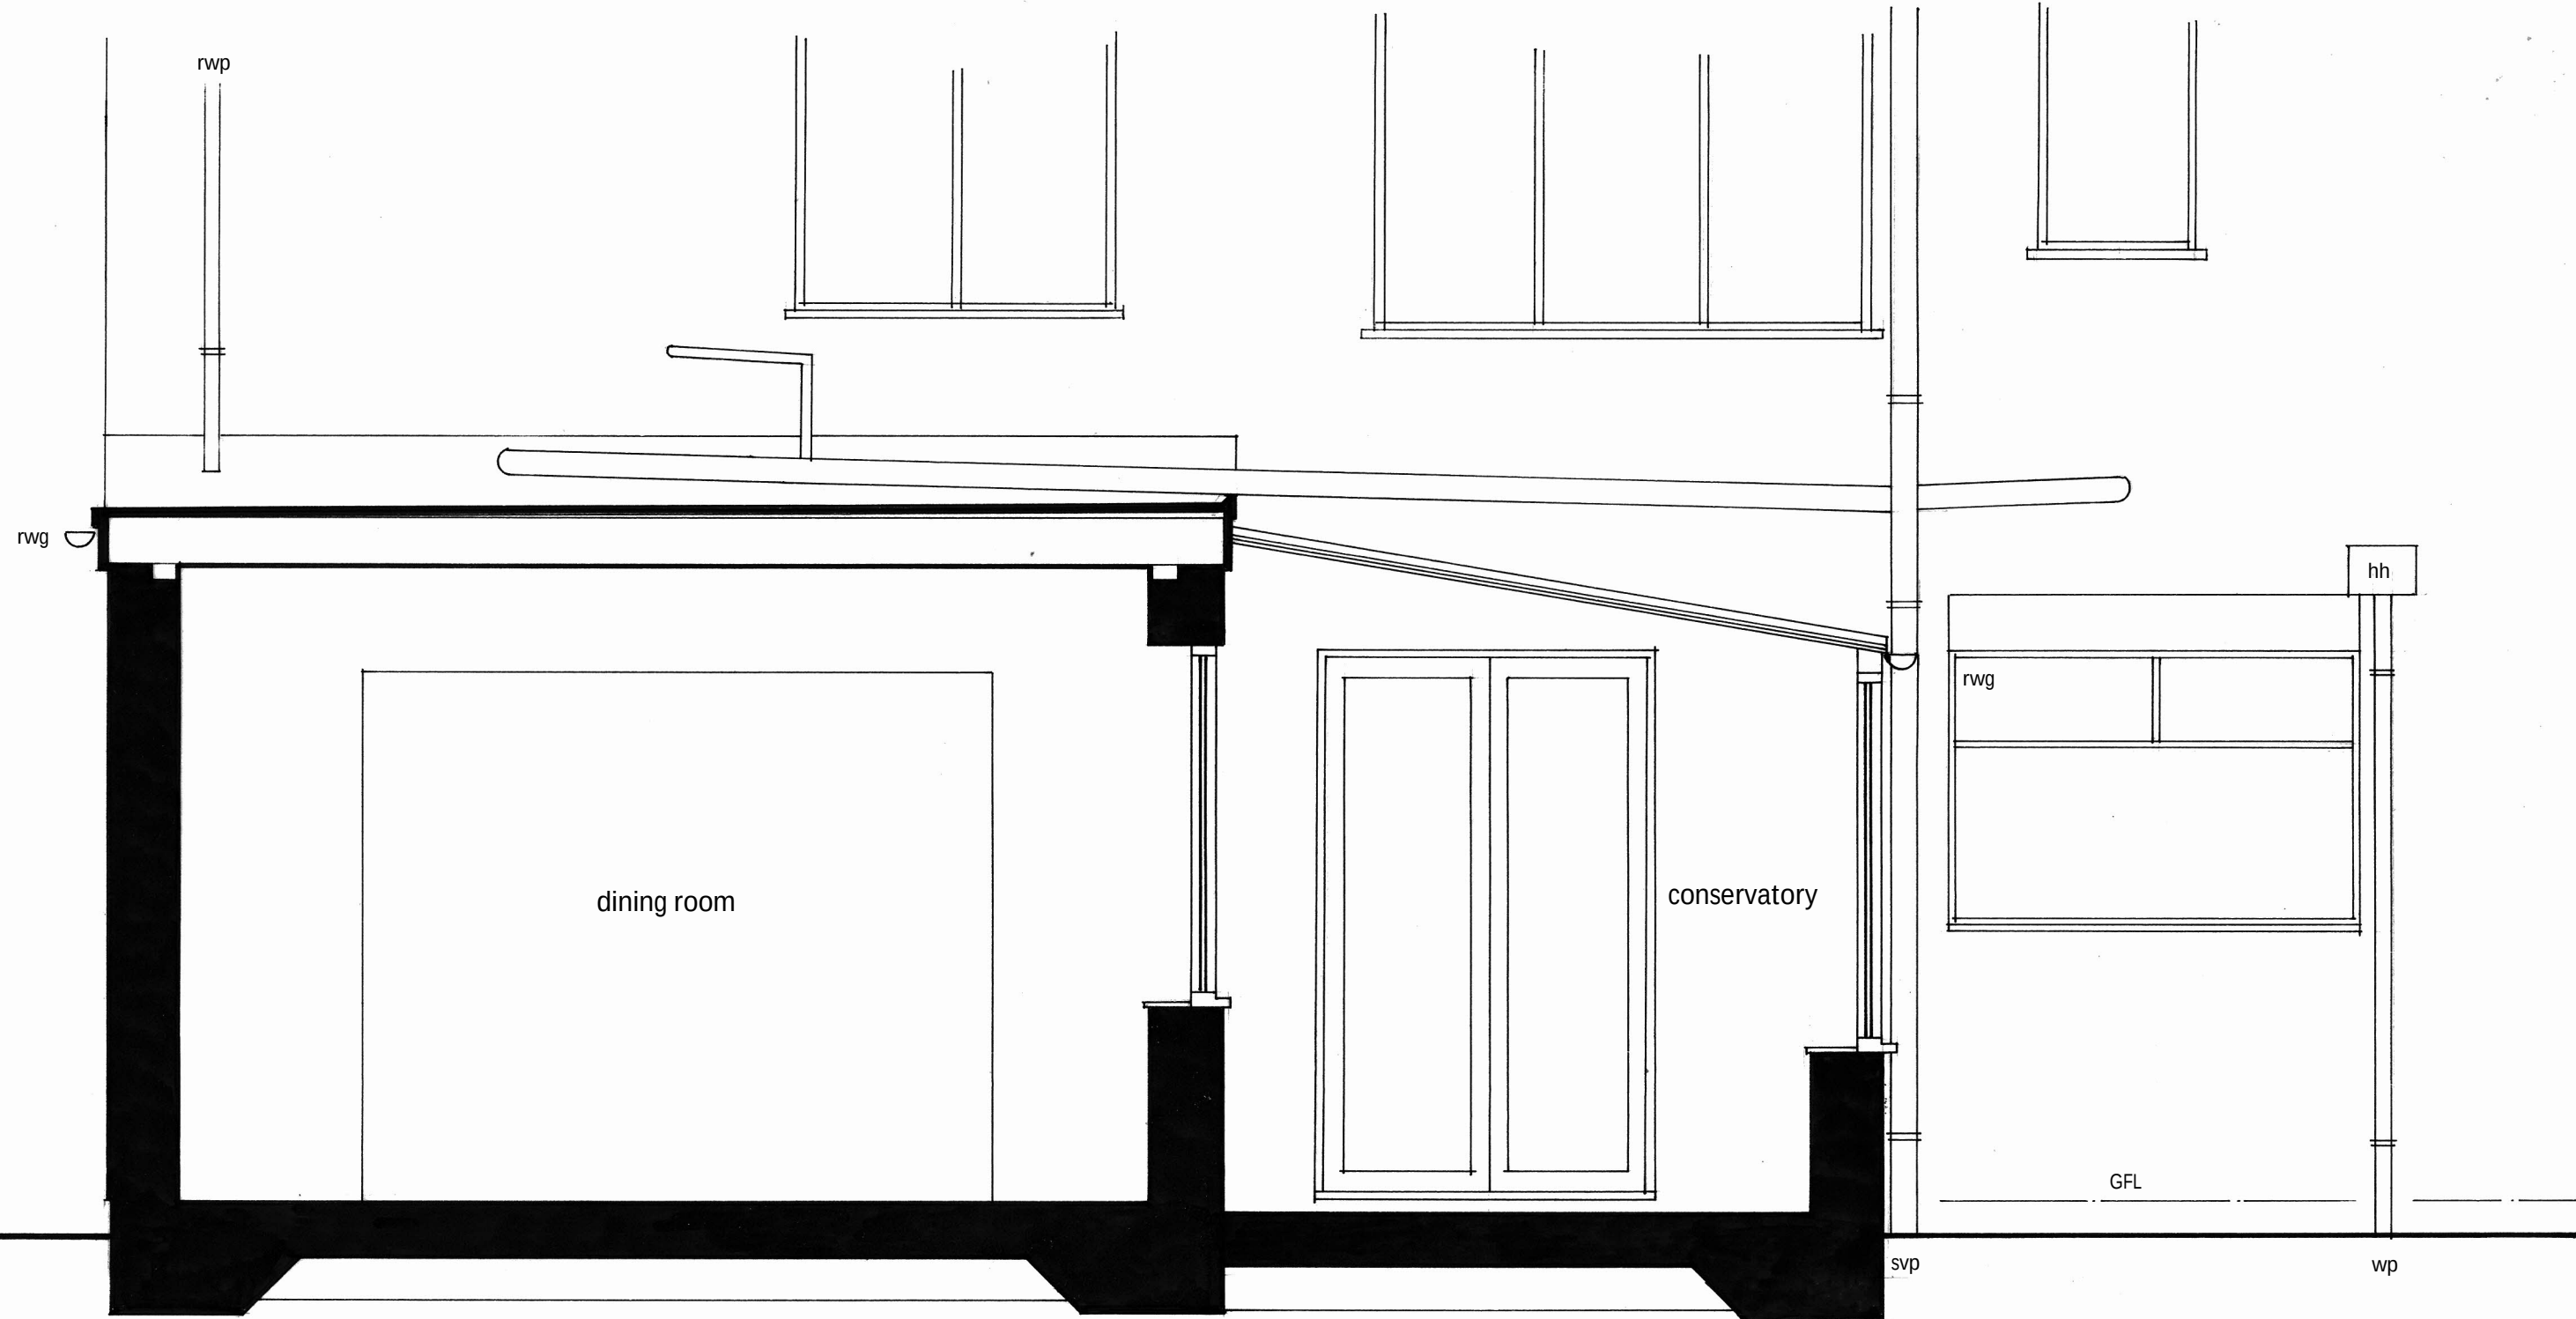

Existing Section Thro'

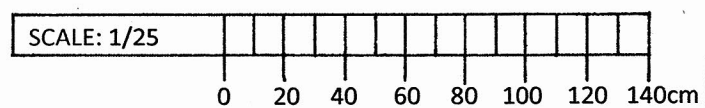

M.P.Technical Services 5 Harebeating Crescent Hailsham East Sussex BN27 1 JH Tel: 01323 842747 Email:pavey456@gmail.com	Client CLAUDIA MAYFIELD & DENNIS KIRK		All setting out and dimensions are to be checked on site before starting work and the designer notified of any discrepancies	
	Job Title 18 Falcon Close, Shoreham-by-Sea, West Sussex, BN43 5HN.		Scale 1/25 @ A3	
	Drg Title Existing Section Thro'		Date 21/1/26	Drg By MP
			Drg No. E3A	